H-1-F

EMH&T
Evans, Mechwart, Hambleton & Tilton, Inc.
Engineers • Surveyors • Planners • Scientists
5500 New Albany Road, Columbus, OH 43054
Phone: 614.775.4500 Fax: 614.775.4800
M C M X X V I

SURVEY OF ACREAGE TRACT
SURVEY NUMBER 6840
VIRGINIA MILITARY DISTRICT
CITY OF GROVE CITY, COUNTY OF FRANKLIN, STATE OF OHIO

Date: December 22, 2009
Scale: 1" = 60'
Job No: 2009-1290

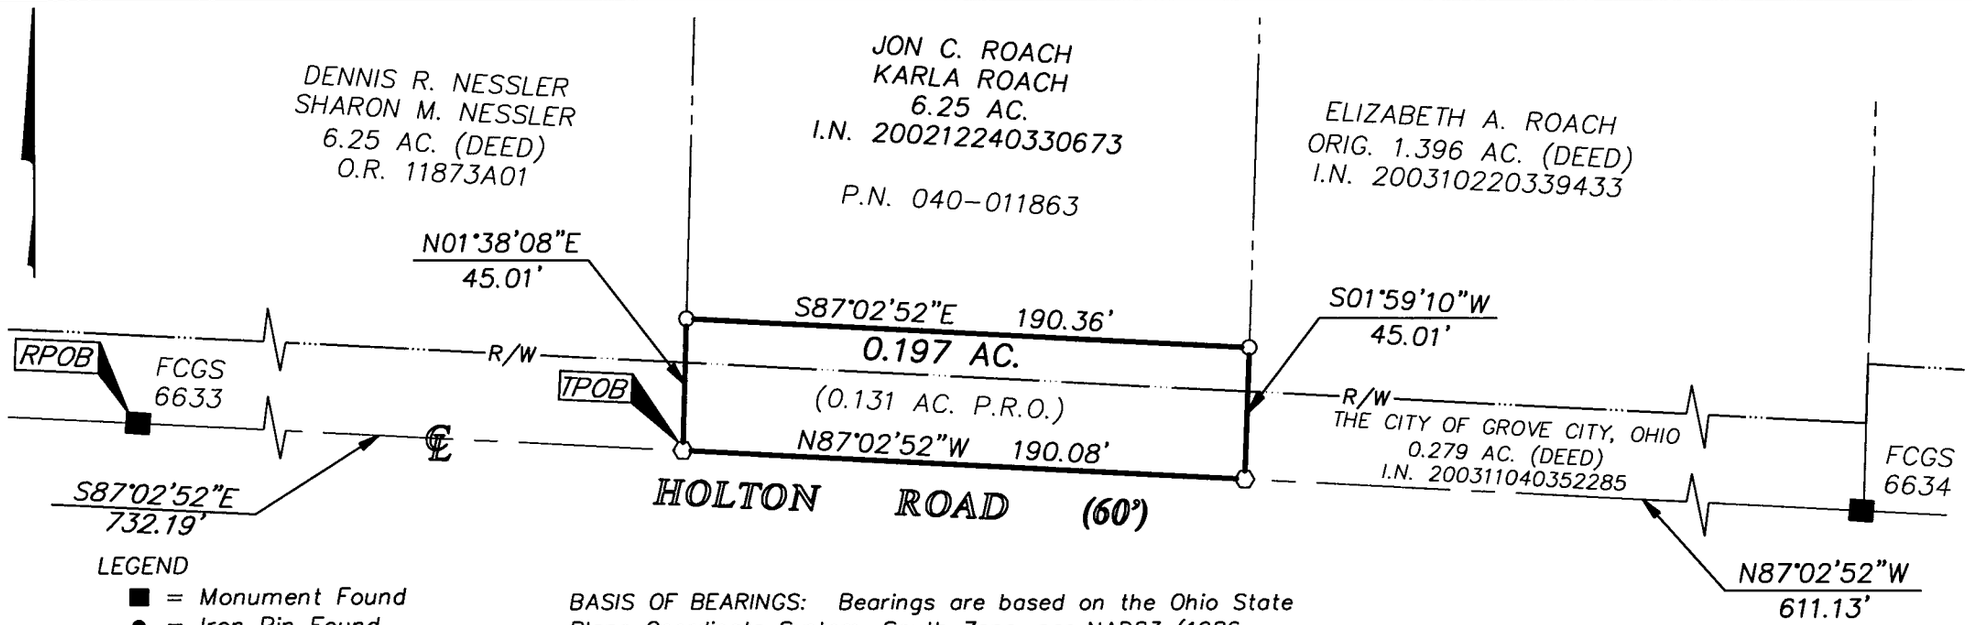

LEGEND
- ■ = Monument Found
- ● = Iron Pin Found
- ○ = Iron Pin Set
- ⬡ = MAG. Nail set
- ▲ = R.R. Spike Found

I.P. Set are 13/16" I.D. iron pipe with cap inscribed EMHT INC

60' 0 60' 120'

GRAPHIC SCALE (IN FEET)

BASIS OF BEARINGS: Bearings are based on the Ohio State Plane Coordinate System, South Zone, per NAD83 (1986 Adjustment). Control for bearings was from coordinates of monuments FCGS 6633 & FCGS 6634, having a bearing of North 87° 02' 52" East, established by the Franklin County Engineering Department.

RECEIVED
JAN 11 2010
Franklin County Engineer
Dean C. Ringle, P.E., P.S.

STATE OF OHIO
EDWARD J. MILLER
8250
REGISTERED PROFESSIONAL SURVEYOR

By: _____
Edward J. Miller
Professional Surveyor No.8250

\\CMHDATA01\PROJECTS\2009\2290\2009-2290\SURVEY\DWG\2009-2290 - NO XREFS - LAST SAVED BY SCOCER (12/22/2009 1:54:29 PM) - PLOTTED BY SCOCER (1/6/2010 3:46:25 PM)