H-1-F

EMH&T
Evans, Mechwart, Hambleton & Tilton, Inc.
Engineers • Surveyors • Planners • Scientists
5500 New Albany Road, Columbus, OH 43054
Phone: 614.775.4500 Fax: 614.775.4800
M C M X X V I

SURVEY OF ACREAGE TRACT
SURVEY NUMBER 6840
VIRGINIA MILITARY DISTRICT
CITY OF GROVE CITY, COUNTY OF FRANKLIN, STATE OF OHIO

Date: December 22, 2009
Scale: 1" = 60'
Job No: 2009-1290

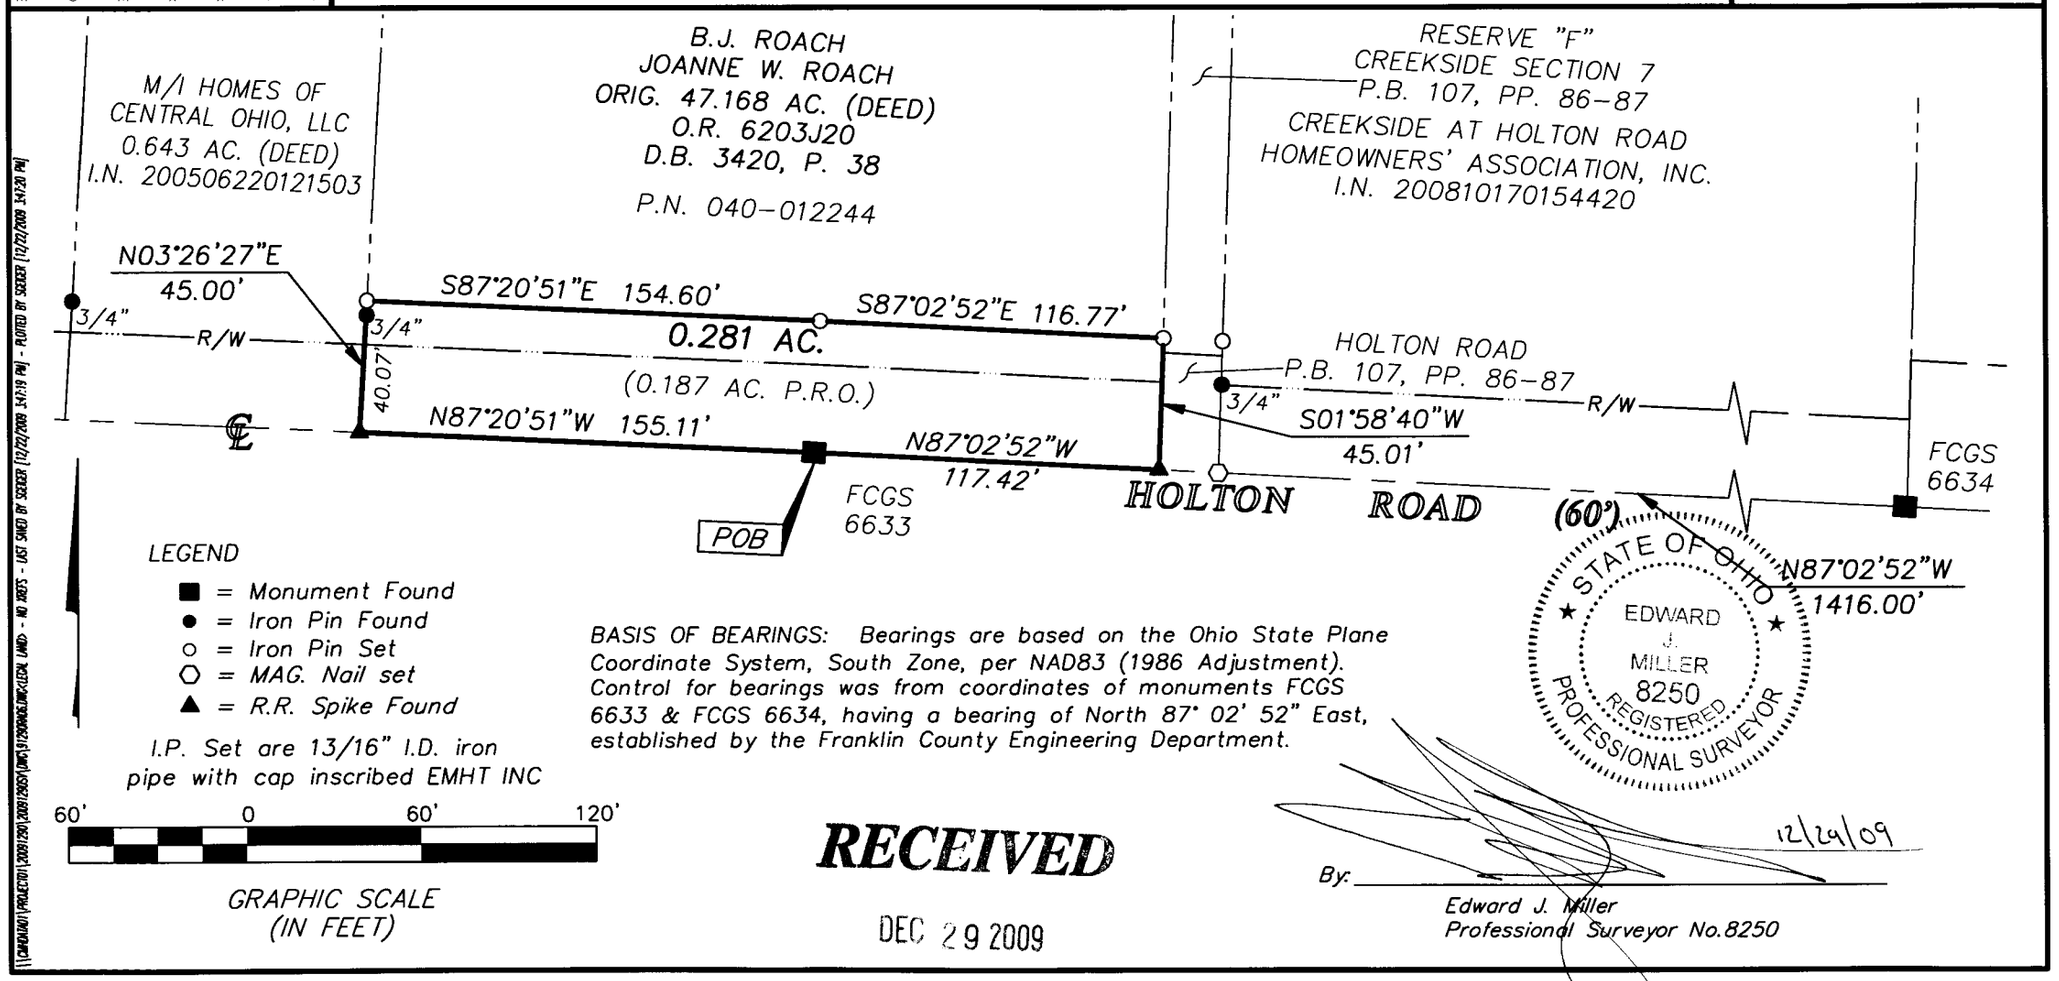

BASIS OF BEARINGS: Bearings are based on the Ohio State Plane Coordinate System, South Zone, per NAD83 (1986 Adjustment). Control for bearings was from coordinates of monuments FCGS 6633 & FCGS 6634, having a bearing of North 87° 02' 52" East, established by the Franklin County Engineering Department.

RECEIVED
DEC 29 2009
Franklin County Engineer
Dean C. Ringle, P.E., P.S.

By: _____ 12/29/09
Edward J. Miller
Professional Surveyor No. 8250

[CAD\DRAWING\PROJECTS\2009\2009\2009