# SURVEY OF ACREAGE PARCEL

## LOTS 10 AND 11, SECTION 4, TOWNSHIP 1, RANGE 16
## UNITED STATES MILITARY LANDS
## JEFFERSON TOWNSHIP, COUNTY OF FRANKLIN, STATE OF OHIO

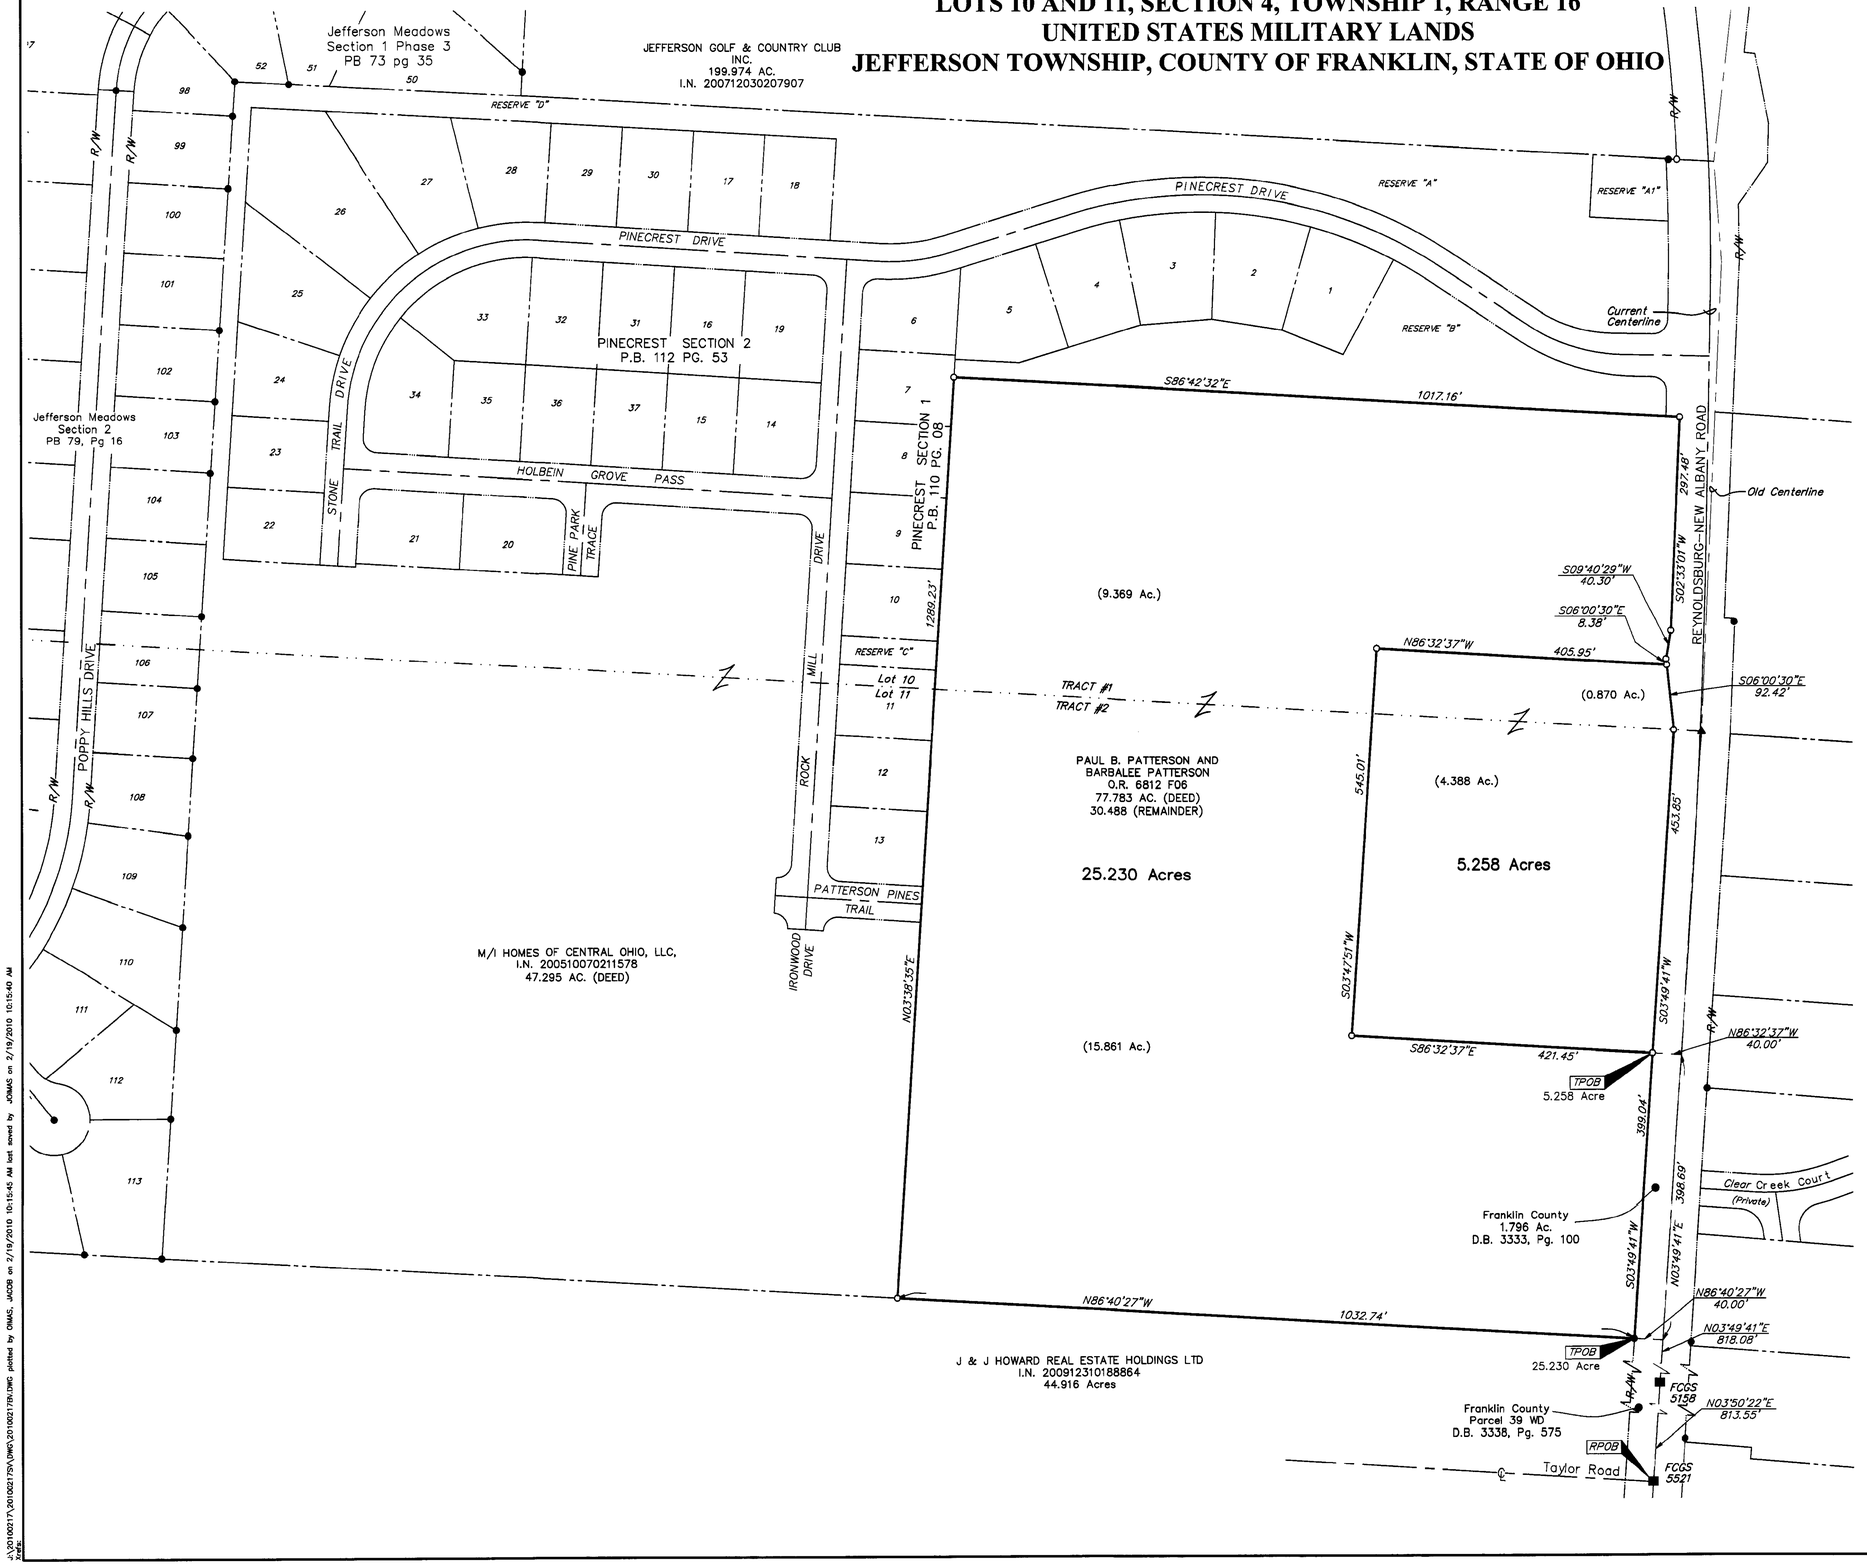


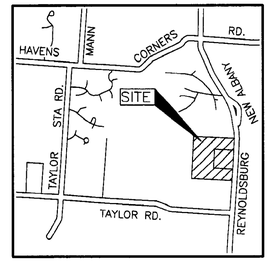


LOCATION MAP
NOT TO SCALE

**RECEIVED**
FEB 22 2010
Franklin County Engineer
Dean C. Ringle, P.E., P.S.

BASIS OF BEARINGS: Bearings are based on the Ohio State Plane Coordinate System as per NAD83 (1986 adjustment). Control for bearings was from coordinates of monuments 5521 & 2214, having a bearing of South 03° 49' 41" West, being a portion of the centerline of Reynoldsburg-New Albany Road, established by the Franklin County Engineering Department, using Global Positioning System procedures and equipment.

Note:
This survey was prepared using documents of record, prior plats of survey, and observable field evidence.

Note:
Occupation, in general fits survey.

- = STONE FND.
- = MON. FND.
- = I.P. FND.
- = I.P. SET
- = MAG. NAIL FND.
- = MAG. NAIL SET
- = R.R. SPK. FND.
- = R.R. SPK. SET
- = P.K. NAIL FND.

I.P. Set are 13/16" I.D. iron pipe with cap inscribed EMHT INC

STATE OF OHIO
MICHAEL O. WANCHICK
7854
REGISTERED PROFESSIONAL SURVEYOR

By: Michael O. Wanchick 2/19/10
Michael O. Wanchick
Professional Surveyor No. 7854

100 0 100 200
GRAPHIC SCALE (in feet)

EMH&T
Evans, Mechwart, Hambleton & Tilton, Inc.
Engineers • Surveyors • Planners • Scientists
5500 New Albany Road, Columbus, OH 43054
Phone: 614.775.4500 Toll free: 888.775.3648
emht.com

| | |
|---|---|
| Date: | February 19, 2010 |
| Scale: | 1" = 100' |
| Job No: | 20100217 |
| Sheet: | 1 of 1 |

REVISIONS

| MARK | DATE | DESCRIPTION |
|---|---|---|
| | | |

J:\20100217_20100217SV\DWG\20100217SV.DWG plotted by DMAS, JACOB on 2/19/2010 10:15:45 AM last saved by JDMAS on 2/19/2010 10:15:40 AM
XrefIc