I-9-BE

SURVEY OF ACREAGE TRACT

FARM LOTS 37 AND 38, QUARTER TOWNSHIP 4, TOWNSHIP 2, RANGE 16
UNITED STATES MILITARY LANDS
VILLAGE OF NEW ALBANY, COUNTY OF FRANKLIN, STATE OF OHIO

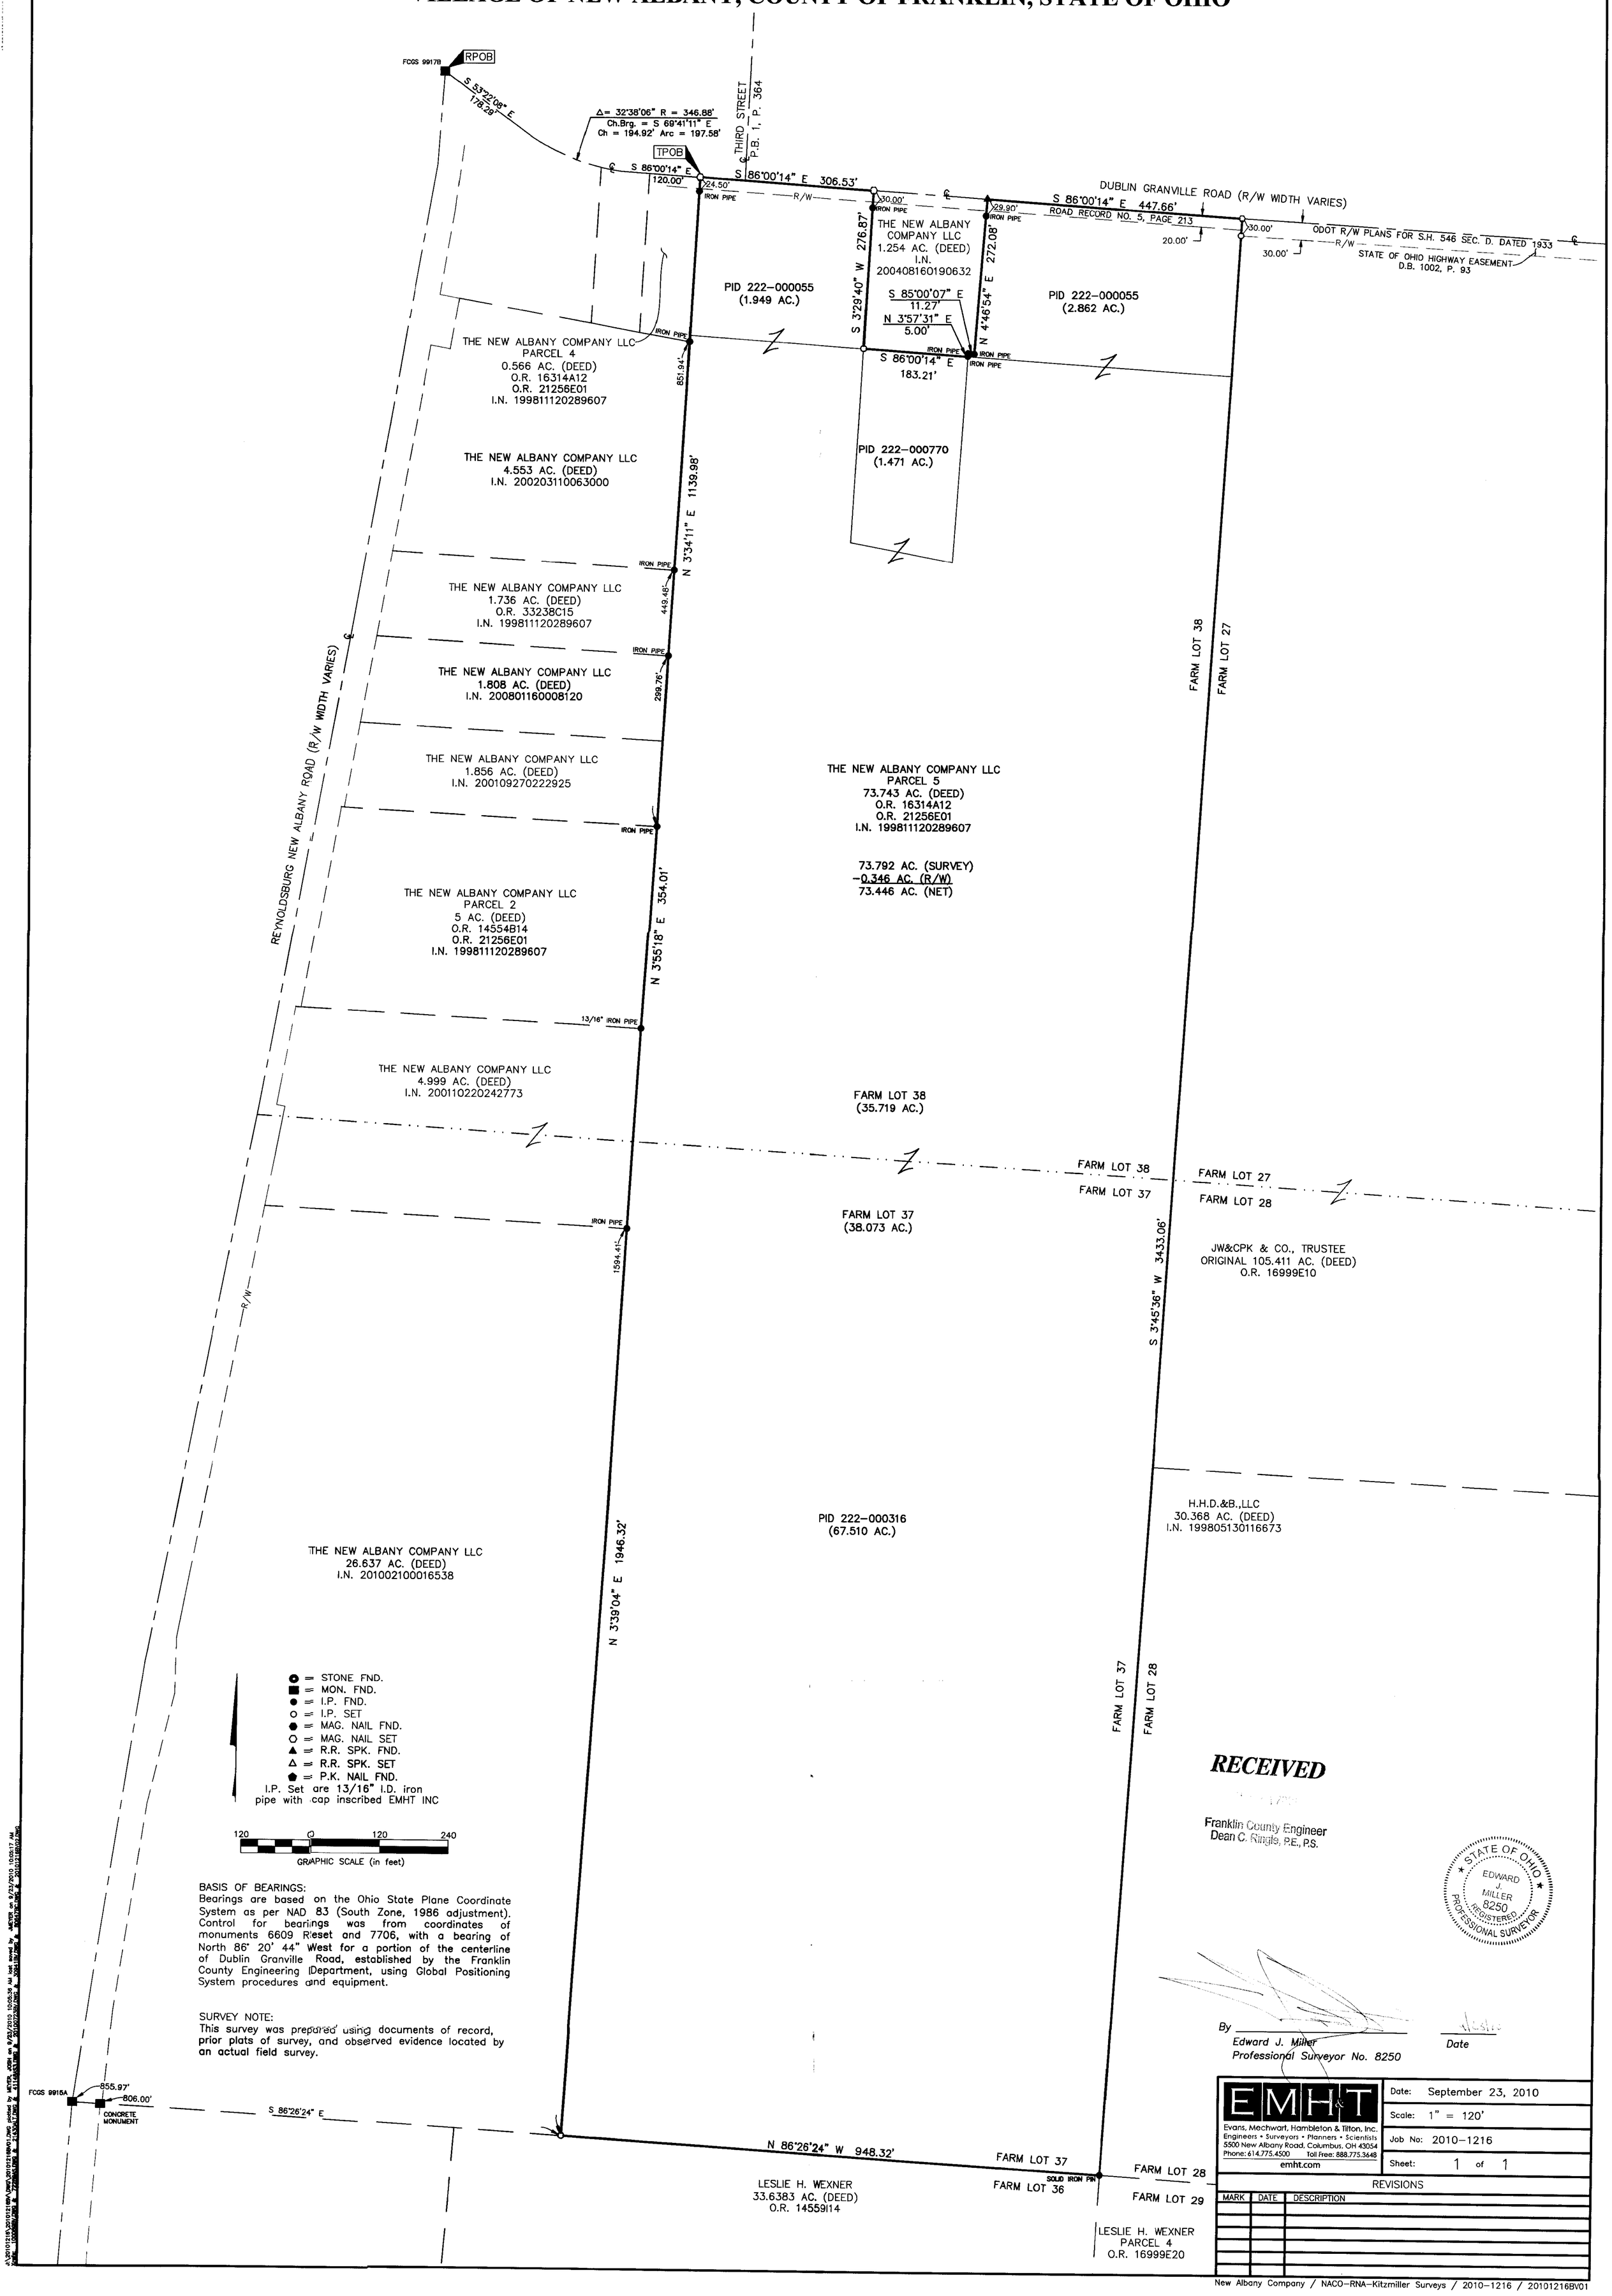

● = STONE FND.
■ = MON. FND.
● = I.P. FND.
○ = I.P. SET
⬟ = MAG. NAIL FND.
⬡ = MAG. NAIL SET
▲ = R.R. SPK. FND.
△ = R.R. SPK. SET
⬟ = P.K. NAIL FND.

I.P. Set are 13/16" I.D. iron pipe with cap inscribed EMHT INC

120 0 120 240
GRAPHIC SCALE (in feet)

BASIS OF BEARINGS:
Bearings are based on the Ohio State Plane Coordinate System as per NAD 83 (South Zone, 1986 adjustment). Control for bearings was from coordinates of monuments 6609 Reset and 7706, with a bearing of North 86° 20' 44" West for a portion of the centerline of Dublin Granville Road, established by the Franklin County Engineering Department, using Global Positioning System procedures and equipment.

SURVEY NOTE:
This survey was prepared using documents of record, prior plats of survey, and observed evidence located by an actual field survey.

RECEIVED
Franklin County Engineer
Dean C. Ringle, P.E., P.S.

STATE OF OHIO
EDWARD J. MILLER
8250
REGISTERED
PROFESSIONAL SURVEYOR

By _____ Date
Edward J. Miller
Professional Surveyor No. 8250

EMH&T
Evans, Mechwart, Hambleton & Tilton, Inc.
Engineers • Surveyors • Planners • Scientists
5500 New Albany Road, Columbus, OH 43054
Phone: 614.775.4500 Toll Free: 888.775.3648
emht.com

Date: September 23, 2010
Scale: 1" = 120'
Job No: 2010-1216
Sheet: 1 of 1

REVISIONS

MARK	DATE	DESCRIPTION

New Albany Company / NACO-RNA-Kitzmiller Surveys / 2010-1216 / 20101216BV01