Myers Surveying Company, Inc.

2740 East Main Street, Columbus 43209 (Bexley), Ohio
614-235-8677 FAX:614-235-4559

A Boundary Survey prepared for and certified to:

Gary B. Gitlitz, Esq

Legal Description: Situated in The State of Ohio, County of Franklin, City of Columbus Being 0.010 Acres (450 sq. ft.) Part of Quarter Township 3, Township 2, Range 19 United States Military Lands. Part of remaining 0.418 Acre tract (Inst.#200910010141937)

Applicant:

Posted Address: 4799 Sawmill Road, Columbus, Ohio

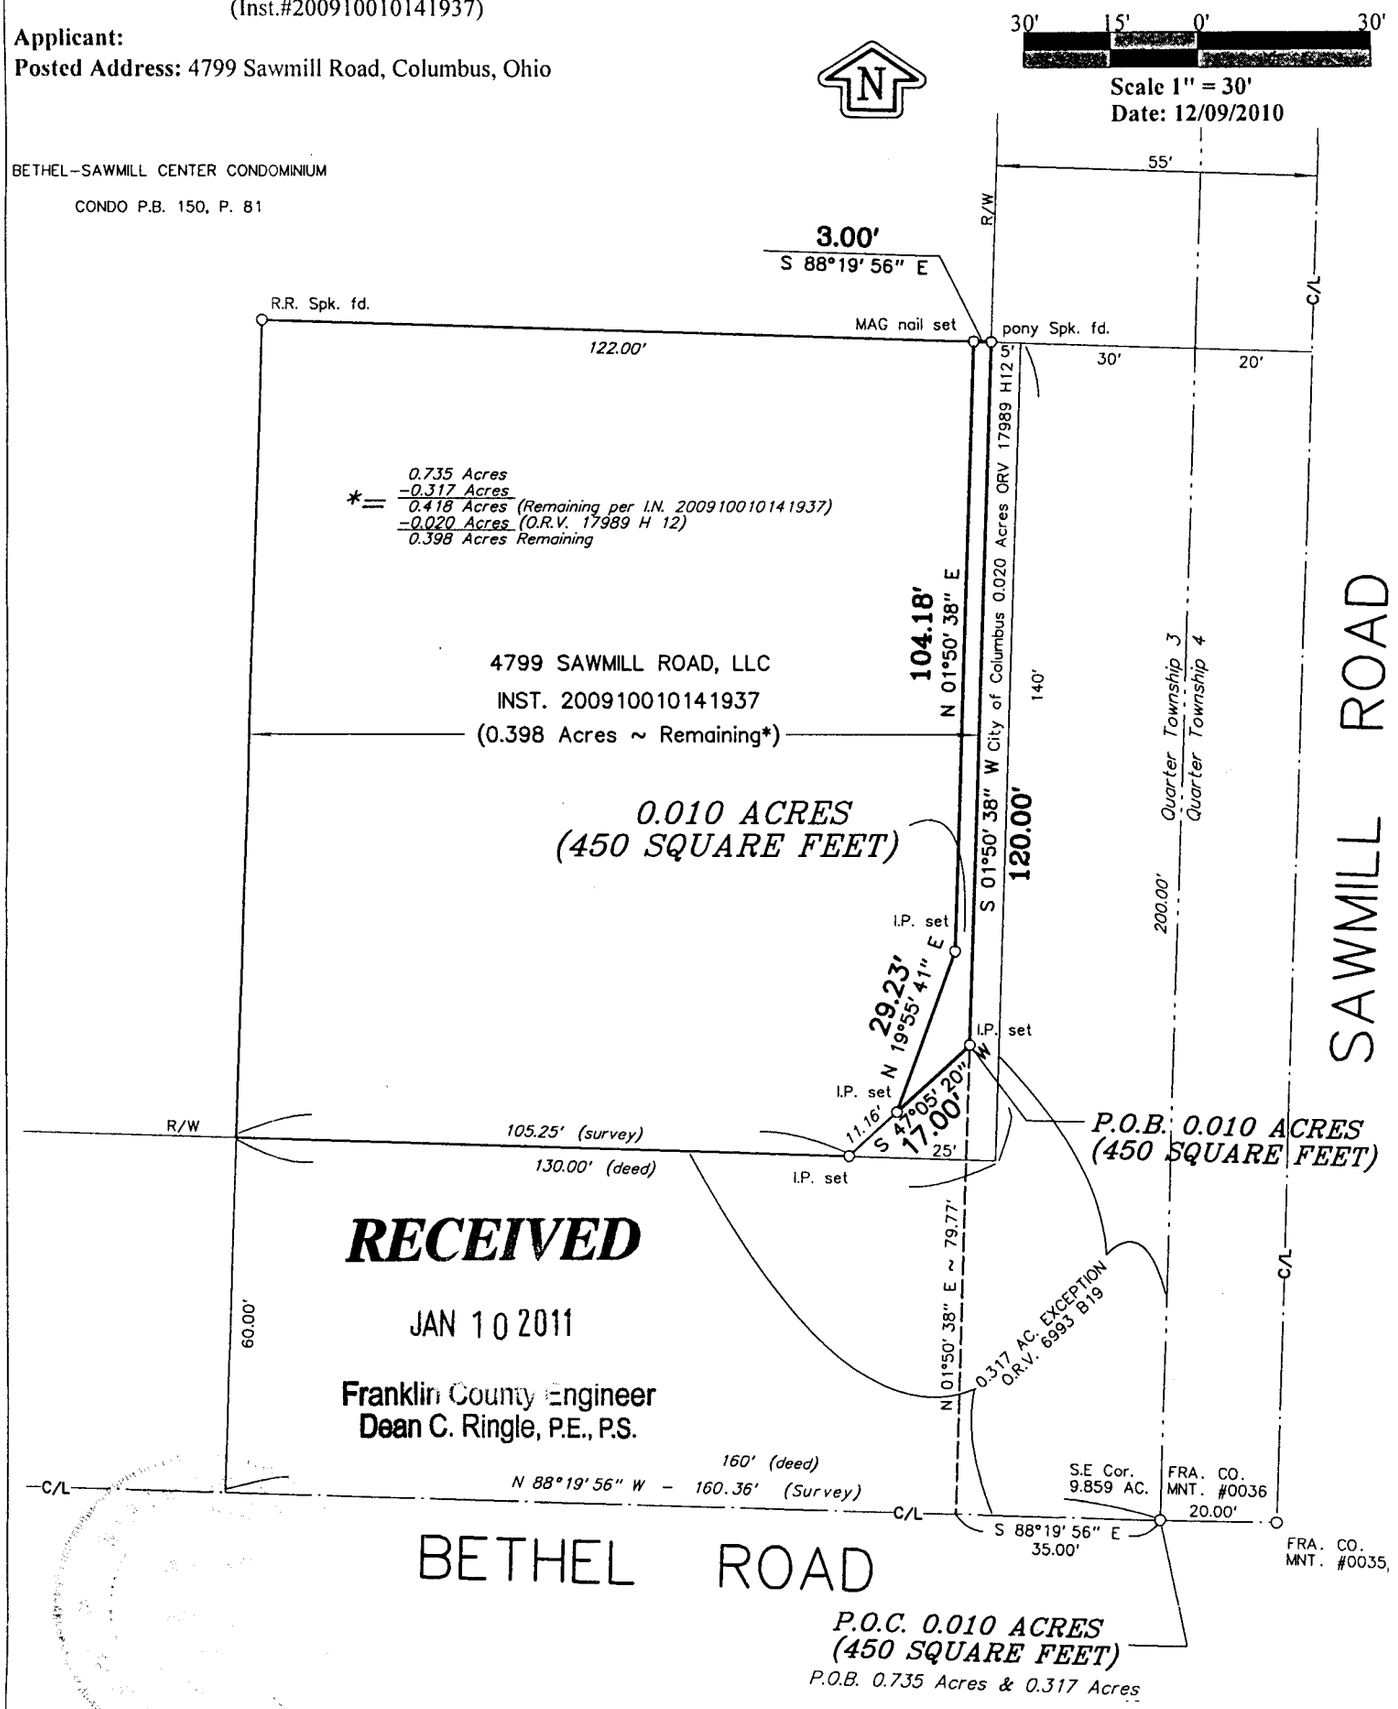

We hereby certify that the foregoing Boundary Survey was prepared from actual field measurements in accordance with Chapter 4733-37 Ohio Administrative Code. Iron pipes set are 30"x1" O.D. with an orange plastic plug inscribed "P.S. 6579", unless otherwise noted. Basis of bearings is the centerline of Bethel Road held as North 88° 19' 56" West per Inst. No. 200910010141937.

Myers Surveying Co., Inc.

By _____

12/9/2010

Professional Surveyor

Myers Order No. - 1-12/23/2009	Rec.	Field	DWG	Ltr.	Ck.
200912231					