SURVEY OF ACREAGE PARCEL

SECTION 16, TOWNSHIP 4, RANGE 22
CONGRESS LANDS
CITY OF COLUMBUS, COUNTY OF FRANKLIN, STATE OF OHIO

RECEIVED

JAN 12 2011

Franklin County Engineer
Dean C. Ringle, P.E., P.S

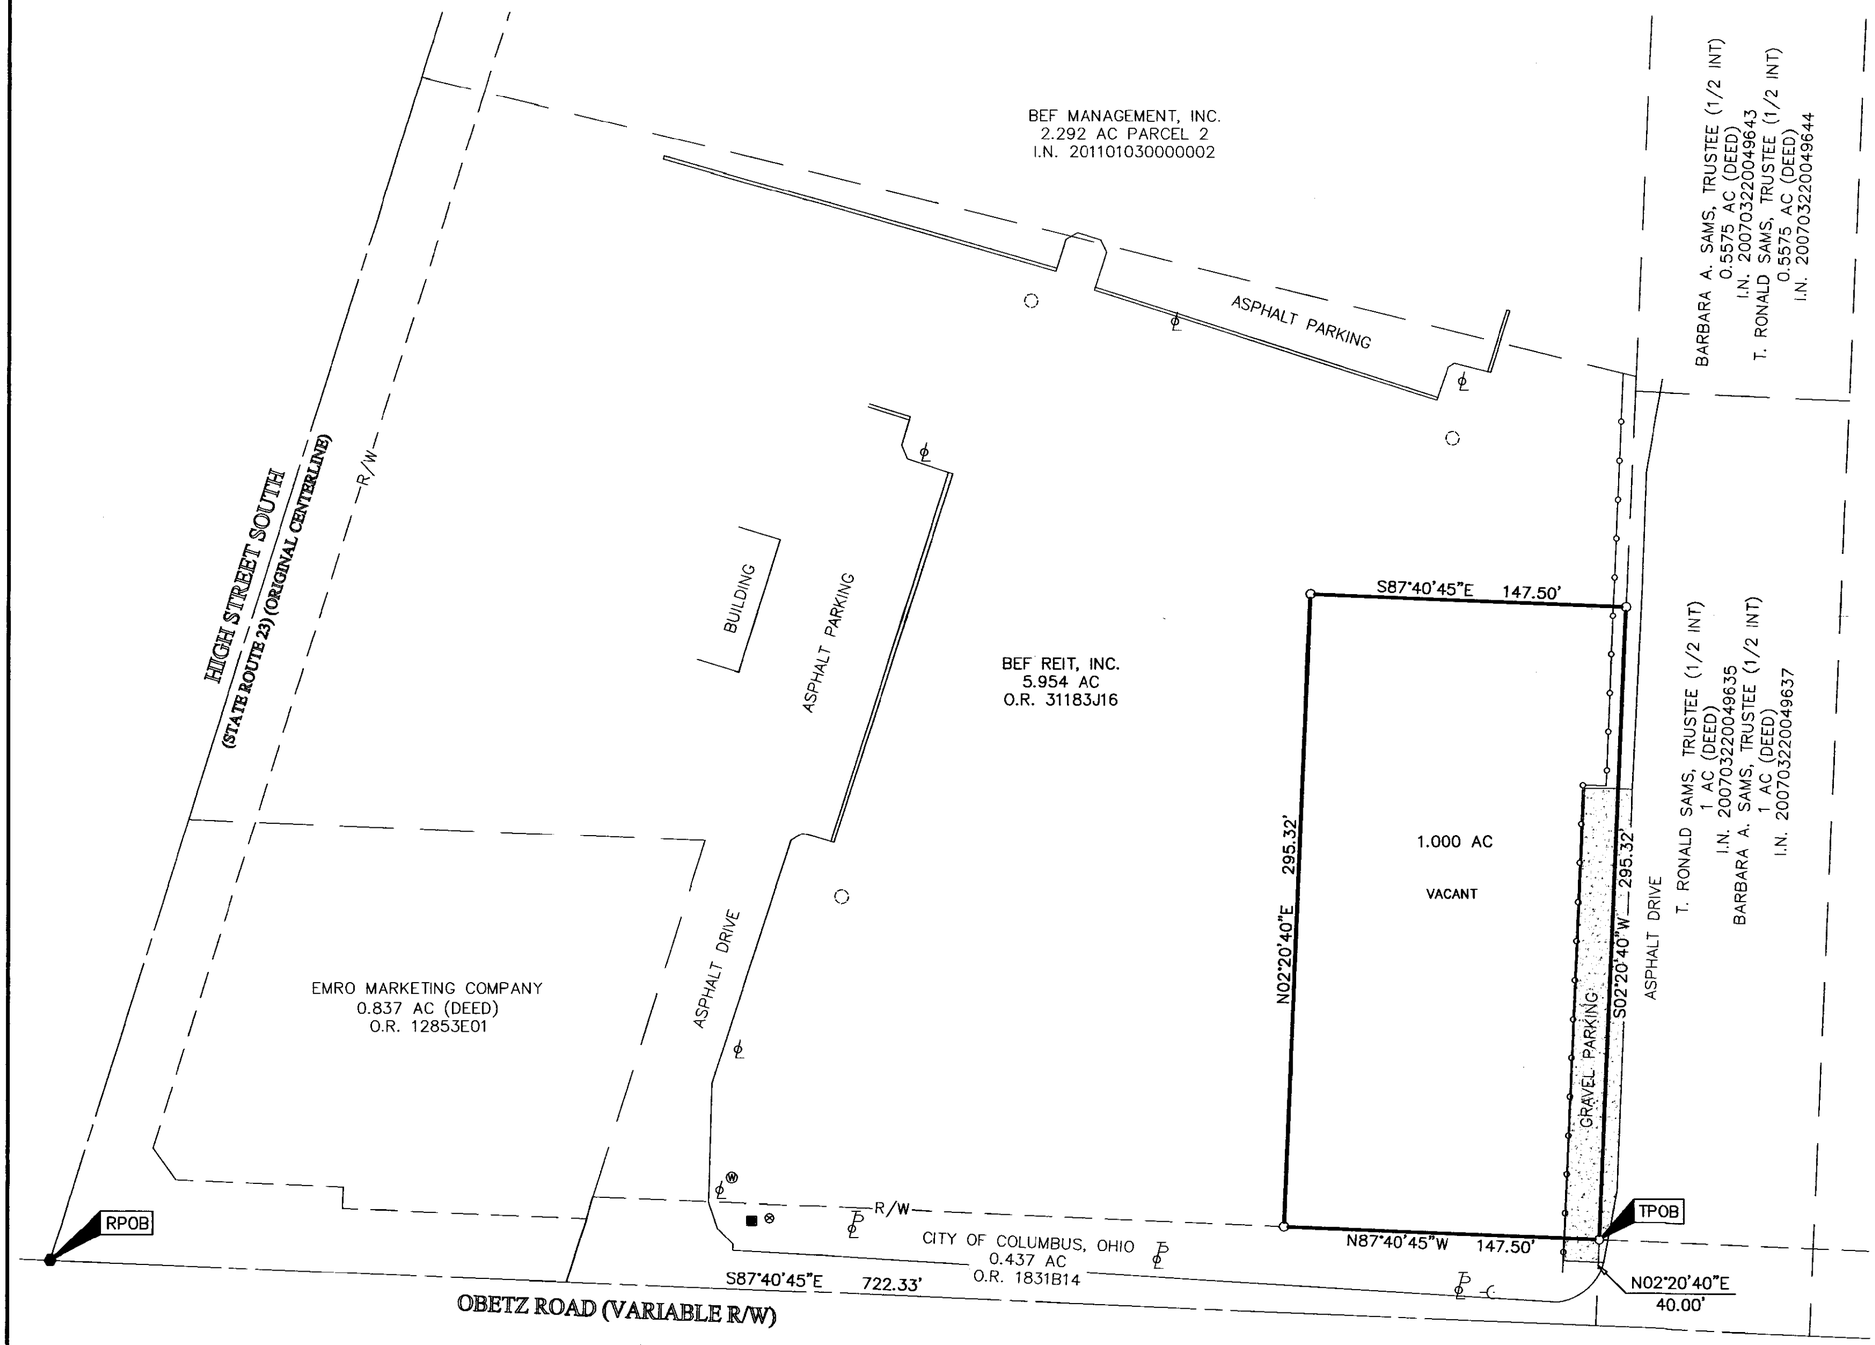

BASIS OF BEARINGS:
The Bearings shown hereon are based a bearing of North 87° 40' 45" West for a portion of the centerline of Obetz Road, as referenced in Official Record 31183J16, Recorder's Office, Franklin County, Ohio.

SURVEY NOTE:
This survey was prepared using documents of record, prior plats of survey, and observed evidence located by an actual field survey.

FEMA NOTE:
According to the Federal Emergency Management Agency's Flood Insurance Map (dated June 17, 2008), the subject tract shown hereon lies within Zone X (areas determined to be outside of the 0.2% annual chance floodplain), Community Panel No. 39049C0338K.

LEGEND

= Utility Pole	= Water Valve
= Guy Wire w/Anchor	= Sanitary Manhole
= Light Pole	= Catch Basin
= Water Manhole	= Fence

= STONE FND.
= MON. FND.
= I.P. FND.
= I.P. SET
= MAG. NAIL FND.
= MAG. NAIL SET
= R.R. SPK. FND.
= R.R. SPK. SET
= P.K. NAIL FND.
I.P. Set are 13/16" I.D. iron pipe with cap inscribed EMHT INC

50 0 50 100
GRAPHIC SCALE (in feet)

By Heather L. King 1/6/11
Heather L. King
Professional Surveyor No. 8307
Date

EMHT
Evans, Mechwart, Hambleton & Tilton, Inc.
Engineers • Surveyors • Planners • Scientists
5500 New Albany Road, Columbus, OH 43054
Phone: 614.775.4500 Toll Free: 888.775.3648
emht.com

Date:	January 6, 2011
Scale:	1" = 50
Job No:	2010-1671
Sheet:	1 of 1

REVISIONS

MARK	DATE	DESCRIPTION

J:\2010\1671\20101671SRV\DWG\20101671BNDY_02.DWG plotted by KING, HEATHER on 1/11/2011 4:15:20 PM last saved by HKING on 1/6/2011 8:32:36 AM
Xref: 20101671TOPO.DWG