3-9-A

SURVEY OF ACREAGE PARCEL AND SPLIT

City of Columbus, Franklin County, Ohio
Survey No. 6641, Virginia Military District

This exhibit is based on existing records and an actual field survey performed in July 2010.

Bearings are based on the Ohio State Plane Coordinate System per NAD83, South Zone (1986 Adj.). A bearing of N 07° 04' 10" W was held for the east line of Parcel No. 103WD recorded in Deed Book 2979, Page 560.

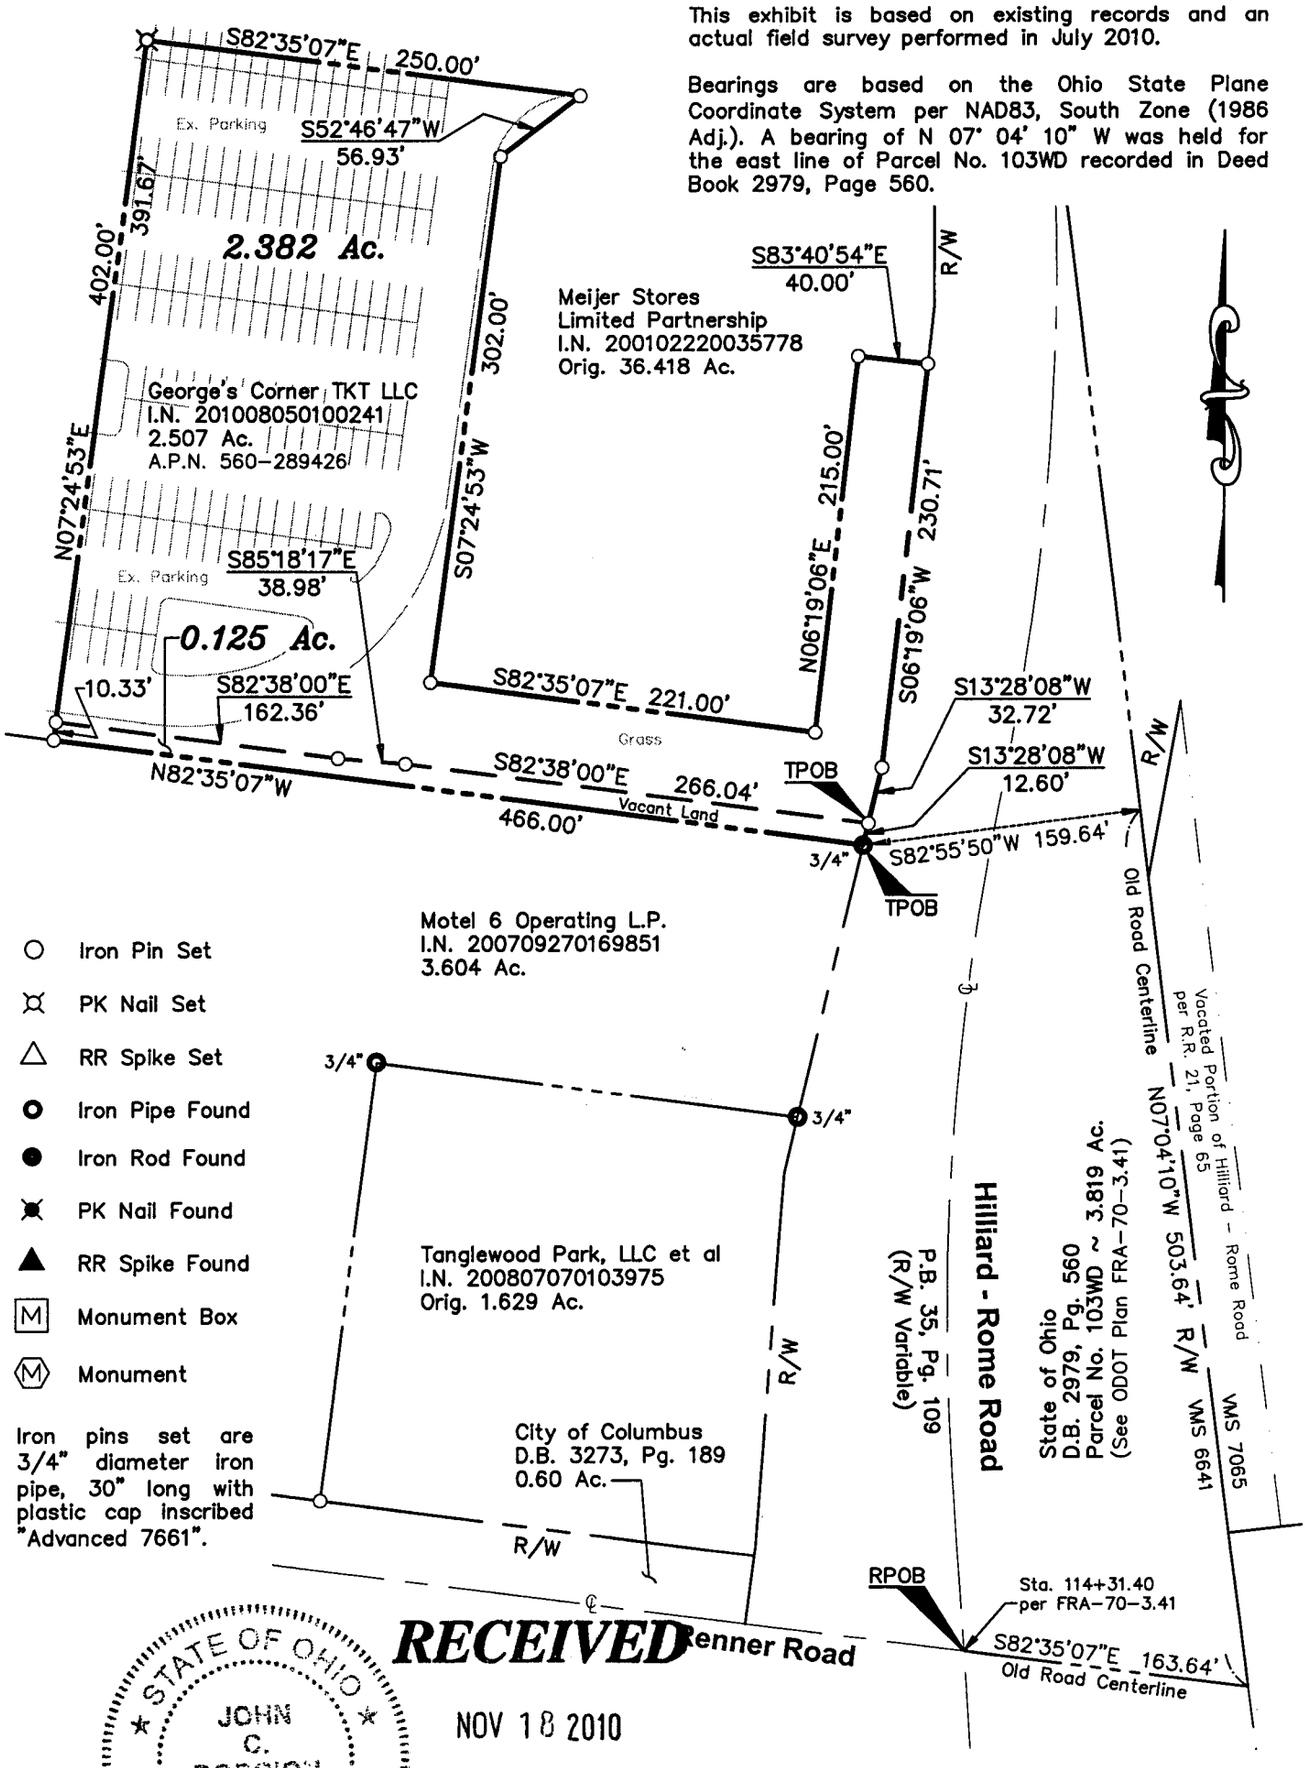

- ○ Iron Pin Set
- ⌧ PK Nail Set
- △ RR Spike Set
- ○ Iron Pipe Found
- ● Iron Rod Found
- ✖ PK Nail Found
- ▲ RR Spike Found
- [M] Monument Box
- Ⓜ Monument

Iron pins set are 3/4" diameter iron pipe, 30" long with plastic cap inscribed "Advanced 7661".

RECEIVED
NOV 18 2010
Franklin County Engineer
Dean C. Ringle, P.E., P.S.

STATE OF OHIO ★ JOHN C. DODGION S-8069 REGISTERED SURVEYOR ★

10/15/2010

John C. Dodgion, P.S. 8069

100' 0 50' 100' 200'

1" = 100'

DRAWN BY: JCD	JOB NO.: 10-0062-155
DATE: 09/30/2010	CHECKED BY: DRH

ADVANCED CIVIL DESIGN
ENGINEERS | SURVEYORS
422 Beecher Road
Gahanna, Ohio 43230
ph 614.428.7750
fax 614.428.7755