F-8-B

RECEIVED
SEP 01 2011
Franklin County Engineer
Dean C. Ringle, P.E., P.S.

Right-Of-Way Acquisition

City of Columbus, Franklin County, Ohio
Quarter Township 3, Township 1, Range 18, U.S.M.D.

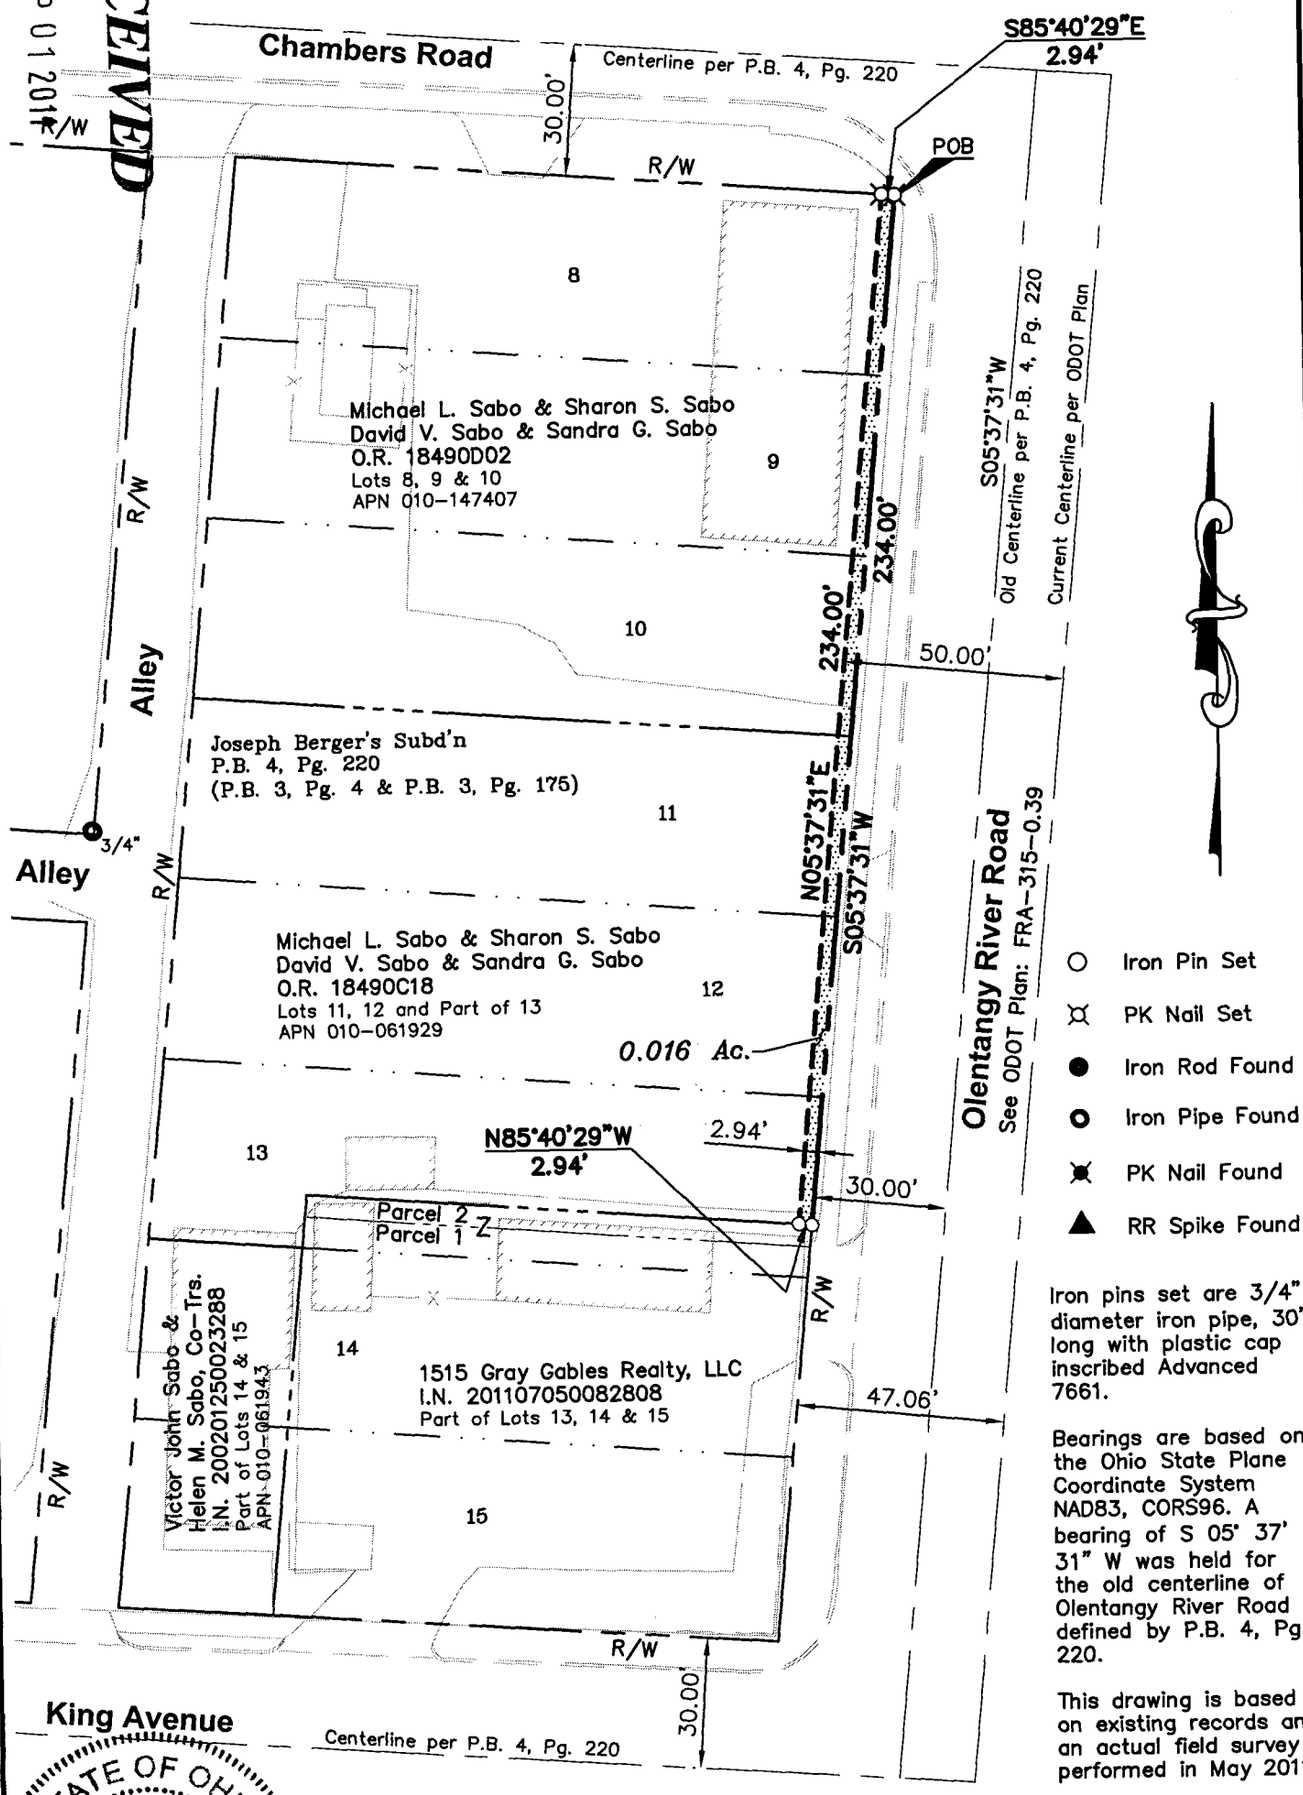

- Iron Pin Set
- PK Nail Set
- Iron Rod Found
- Iron Pipe Found
- PK Nail Found
- RR Spike Found

Iron pins set are 3/4" diameter iron pipe, 30" long with plastic cap inscribed Advanced 7661.

Bearings are based on the Ohio State Plane Coordinate System NAD83, CORS96. A bearing of S 05° 37' 31" W was held for the old centerline of Olentangy River Road defined by P.B. 4, Pg. 220.

This drawing is based on existing records and an actual field survey performed in May 2011.

STATE OF OHIO
JOHN C. DODGION
S-8069
REGISTERED SURVEYOR

John C. Dodgion 09/01/2011
John C. Dodgion, P.S. 8069

40' 0 20' 40' 80'
1" = 40'

DRAWN BY: JCD	JOB NO.: 10-0001-390
DATE: 08/30/2011	CHECKED BY: DRH

ADVANCED
CIVIL DESIGN
ENGINEERS SURVEYORS
422 Beecher Road
Gahanna, Ohio 43230
ph 614.428.7750
fax 614.428.7755