I-9-A.1 D

SURVEY OF ACREAGE PARCEL

FARM LOTS 37 AND 38, QUARTER TOWNSHIP 4, TOWNSHIP 2, RANGE 16
UNITED STATES MILITARY LANDS
CITY OF NEW ALBANY, COUNTY OF FRANKLIN, STATE OF OHIO

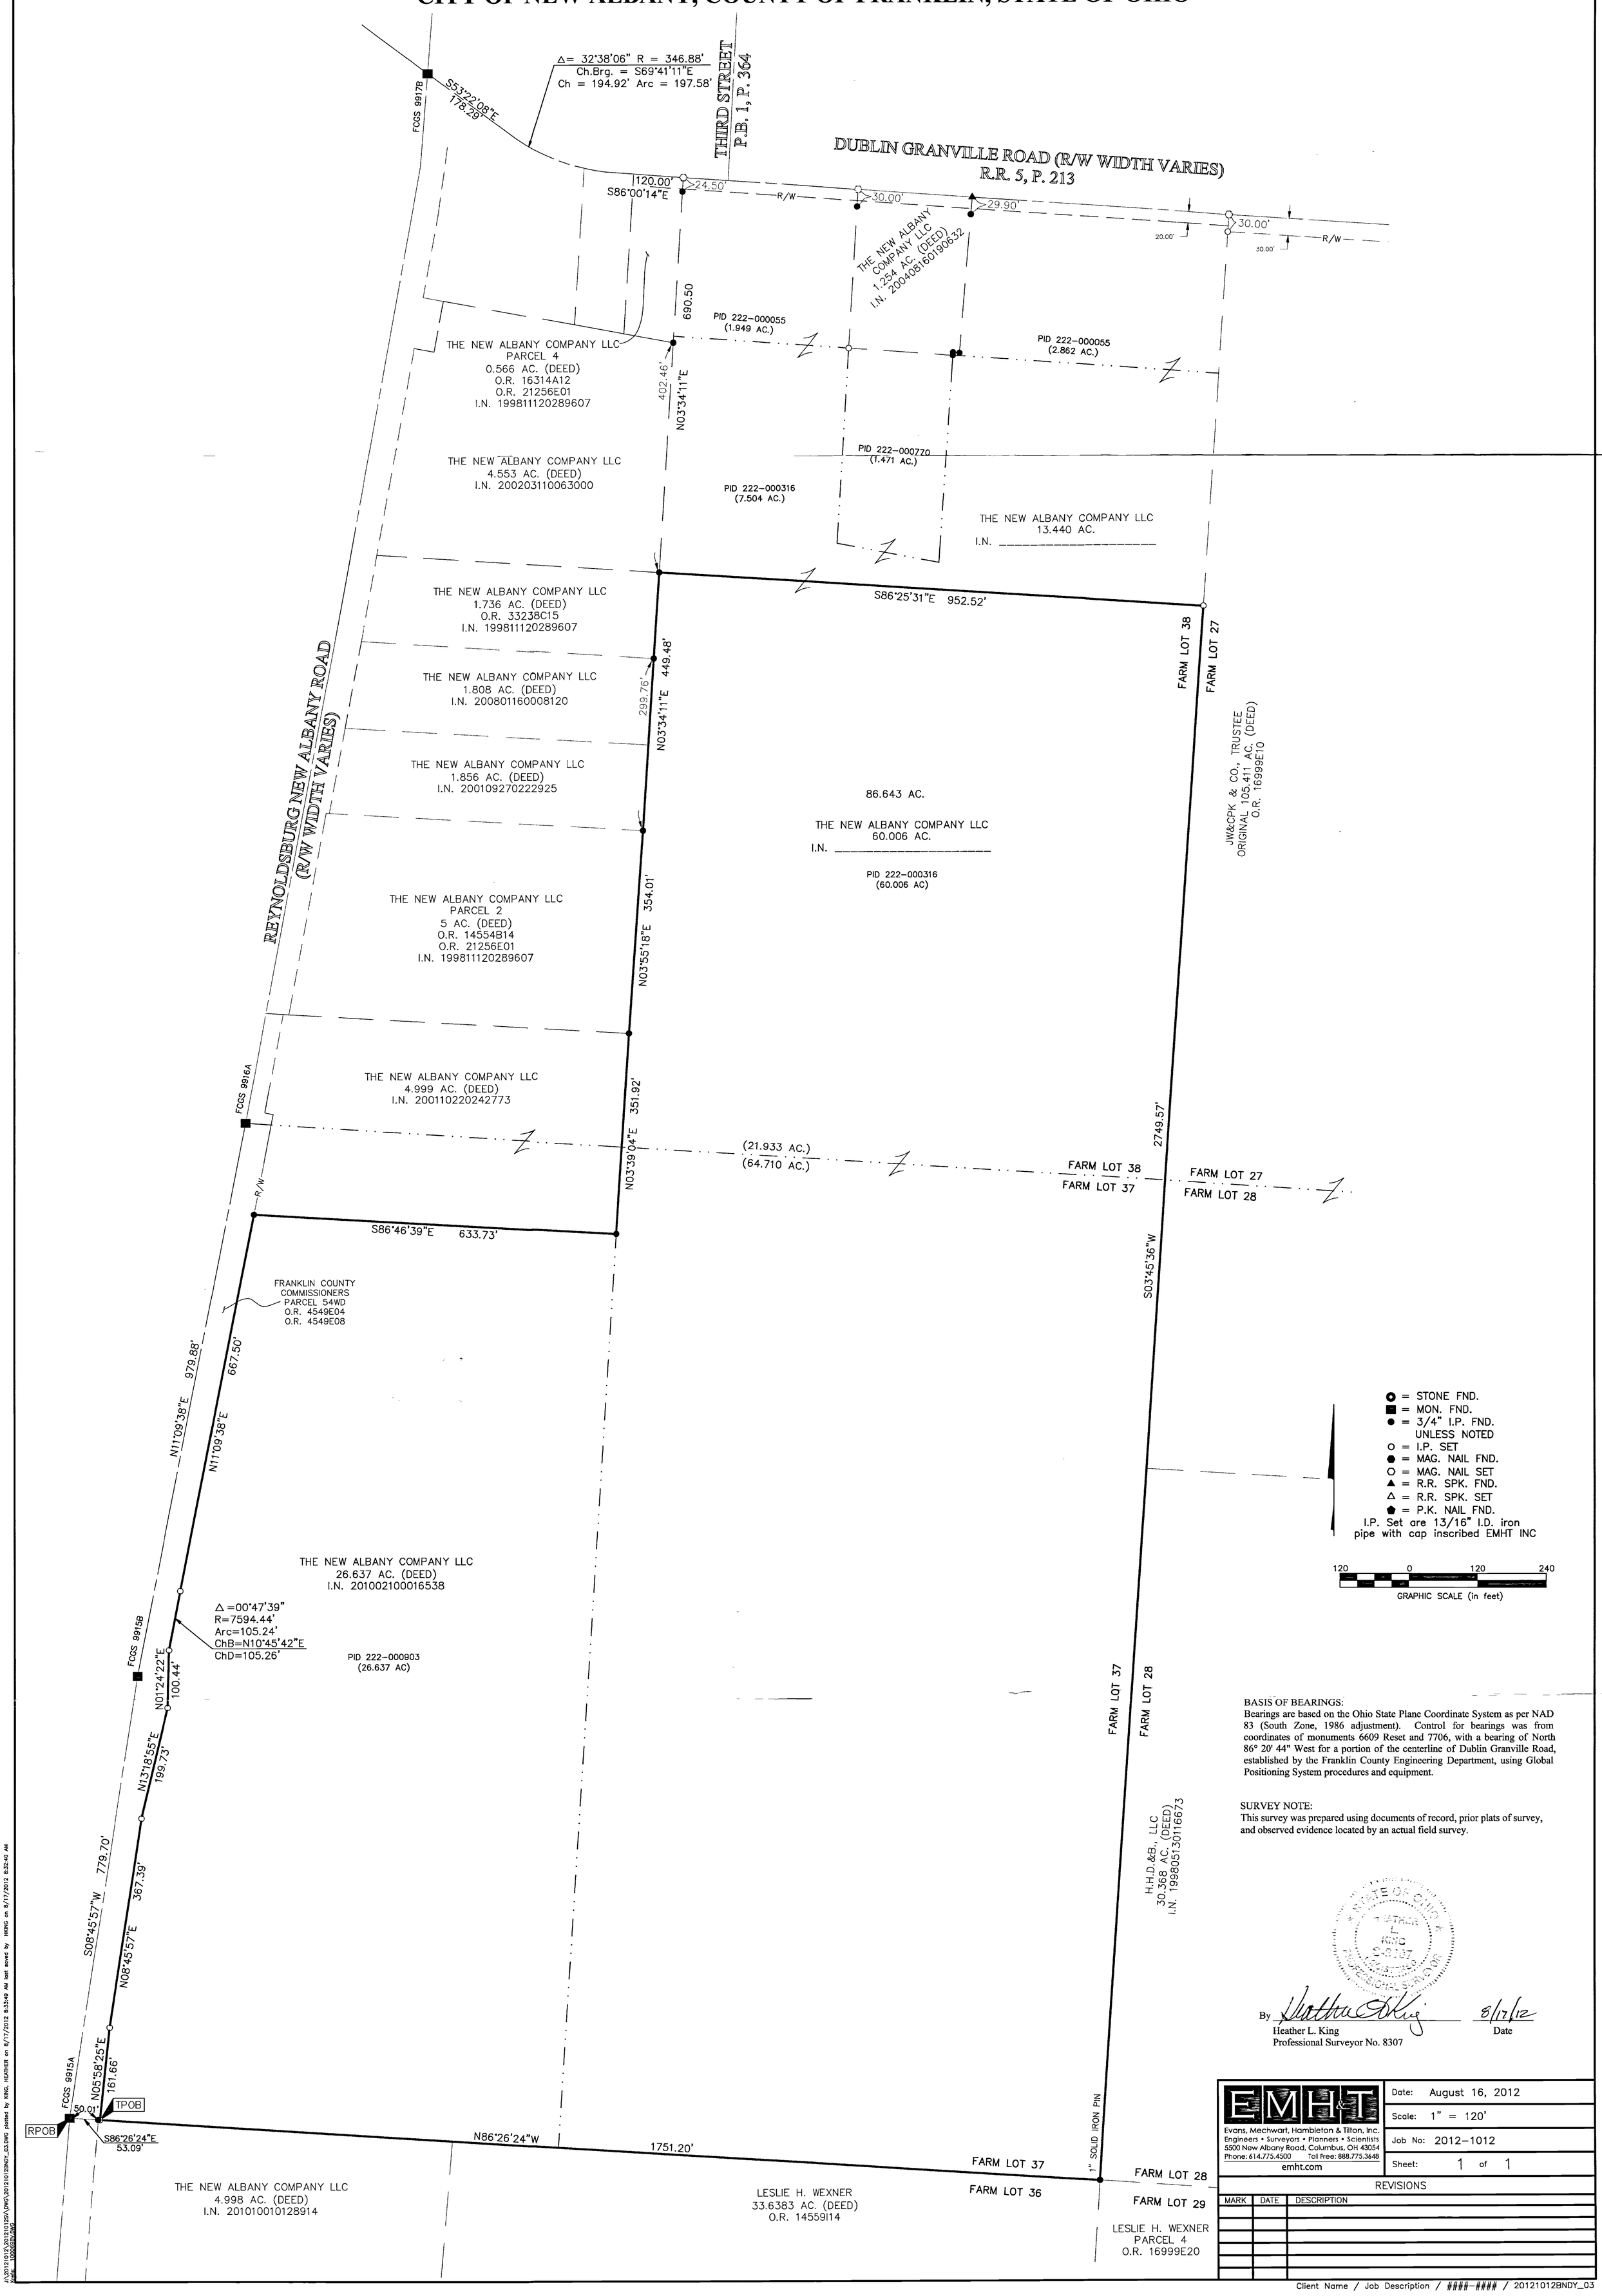

BASIS OF BEARINGS:
Bearings are based on the Ohio State Plane Coordinate System as per NAD 83 (South Zone, 1986 adjustment). Control for bearings was from coordinates of monuments 6609 Reset and 7706, with a bearing of North 86° 20' 44" West for a portion of the centerline of Dublin Granville Road, established by the Franklin County Engineering Department, using Global Positioning System procedures and equipment.

SURVEY NOTE:
This survey was prepared using documents of record, prior plats of survey, and observed evidence located by an actual field survey.

STATE OF OHIO
HEATHER L. KING
8307
REGISTERED
PROFESSIONAL SURVEYOR

By Heather L. King 8/17/12
Heather L. King
Professional Surveyor No. 8307
Date

EMH&T
Evans, Mechwart, Hambleton & Tilton, Inc.
Engineers • Surveyors • Planners • Scientists
5500 New Albany Road, Columbus, OH 43054
Phone: 614.775.4500 Toll Free: 888.775.3648
emht.com

Date:	August 16, 2012
Scale:	1" = 120'
Job No:	2012-1012
Sheet:	1 of 1

REVISIONS

MARK	DATE	DESCRIPTION

Client Name / Job Description / ####-#### / 20121012BNDY_03

J:\20121012\20121012S\DWG\20121012BNDY_03.DWG plotted by KING, HEATHER on 8/17/2012 8:33:49 AM last saved by HKING on 8/17/2012 8:32:40 AM
Xref: 100008BDWG