6-6-C

EMH&T
Evans, Mechwart, Hambleton & Tilton, Inc.
Engineers • Surveyors • Planners • Scientists
5500 New Albany Road, Columbus, OH 43054
Phone: 614.775.4500 Toll Free: 888.775.3648
emht.com

SURVEY OF ACREAGE PARCEL

HALF SECTION 37 OF SECTION 25, TOWNSHIP 5, RANGE 22
REFUGEE LANDS
CITY OF COLUMBUS, COUNTY OF FRANKLIN, STATE OF OHIO

Date: December 31, 2012
Scale: 1" = 100'
Job No. 2012-1392

SURVEY NOTE:
This survey was prepared using documents of record, prior plats of survey, and observed evidence located by an actual field survey.

BASIS OF BEARINGS:
This survey is based on the same meridian as the plat for Southeast Industrial Park of record in Plat Book 42, Page 40, Recorder's Office, Franklin County, Ohio. The westerly line of which, having a bearing of North 04° 04' 12" East, is designated the "basis of bearing" for this survey.

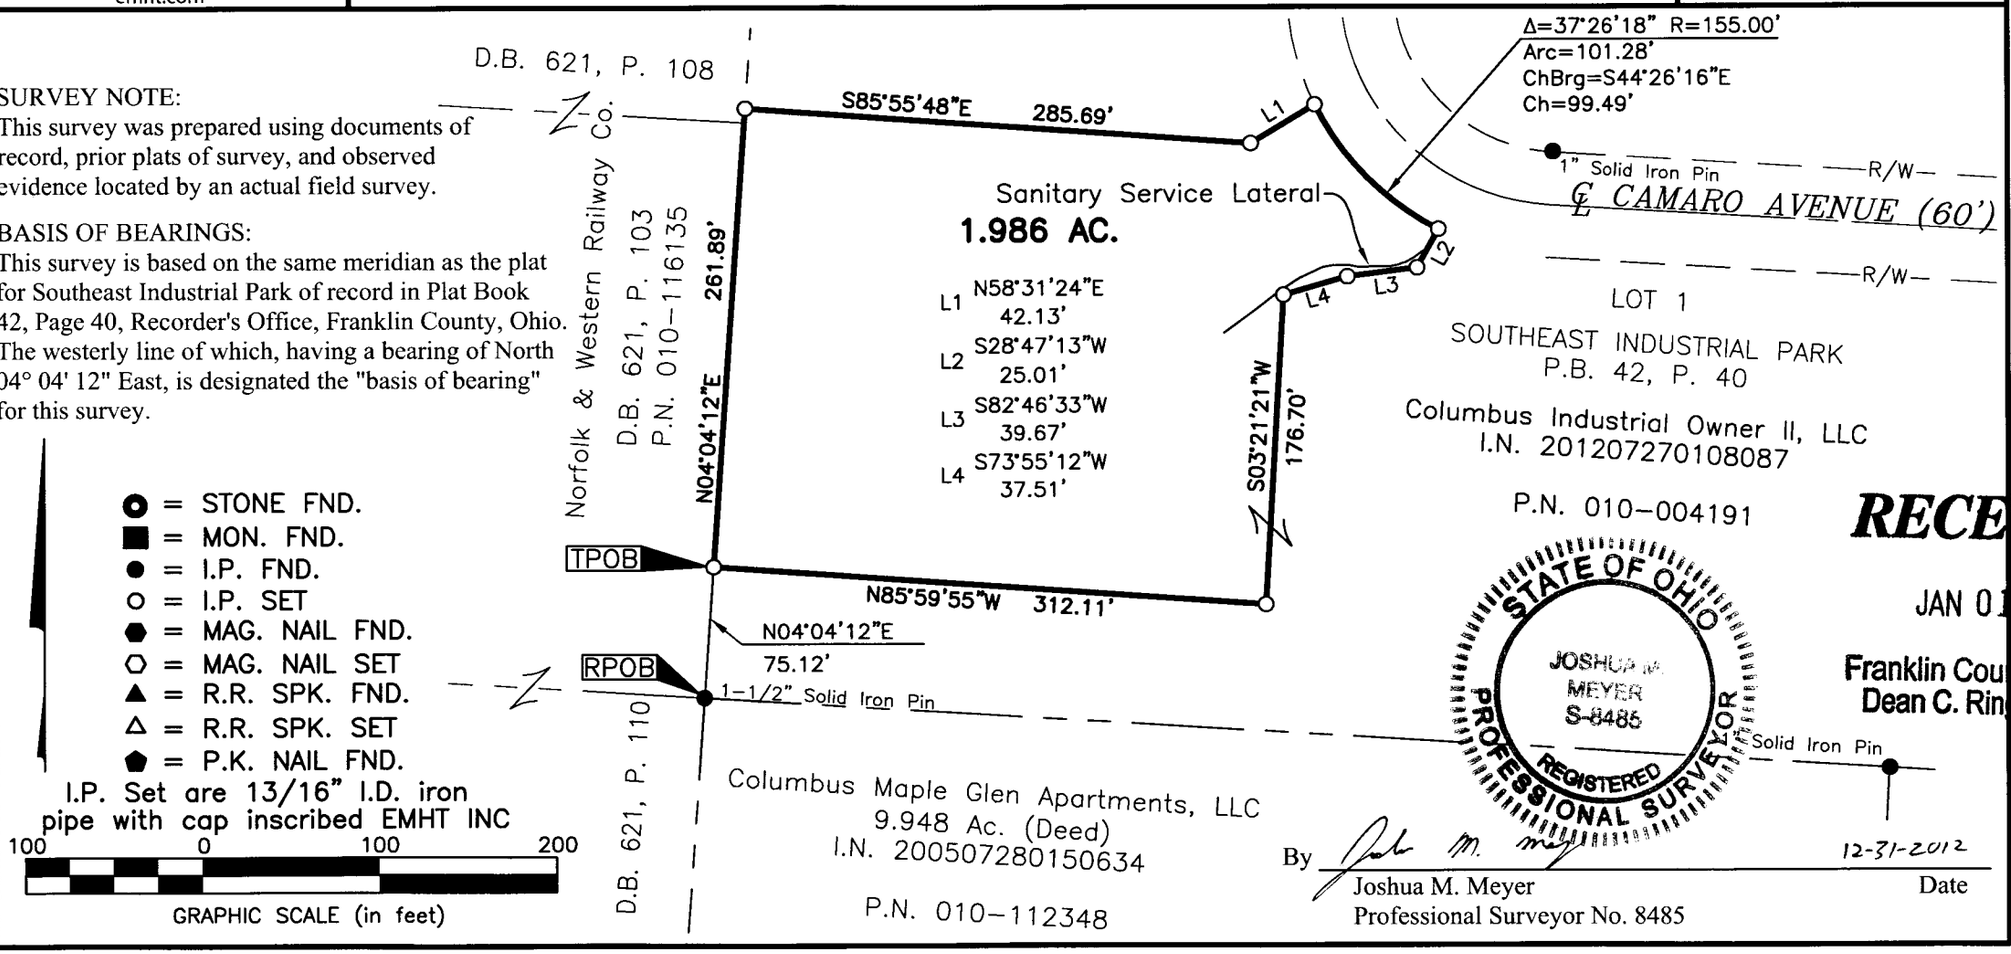

By _____ 12-31-2012
Joshua M. Meyer Date
Professional Surveyor No. 8485

RECEIVED
JAN 01 2013
Franklin County Engineer
Dean C. Ringle, P.E., P.S.

J:\2012\392\DWG\04SHEETS\BOUNDARY\2012392-VS-BNDY-01A.DWG plotted by MEYER, JOSH on 12/31/2012 1:09:08 PM last saved by JMEYER on 12/31/2012 1:09:05 PM
Xrefs: 2012\392-VS-BNDY-OVERALL.DWG