RECEIVED

MAR 01 2013

Franklin County Engineer
Dean C. Ringle, P.E., P.S.

I-4-A

ms consultants, inc.
engineers, architects & planners
2221 Schrock Road, Columbus, Ohio 43229
Tel 614.898.7100
Fax 614.898.7570

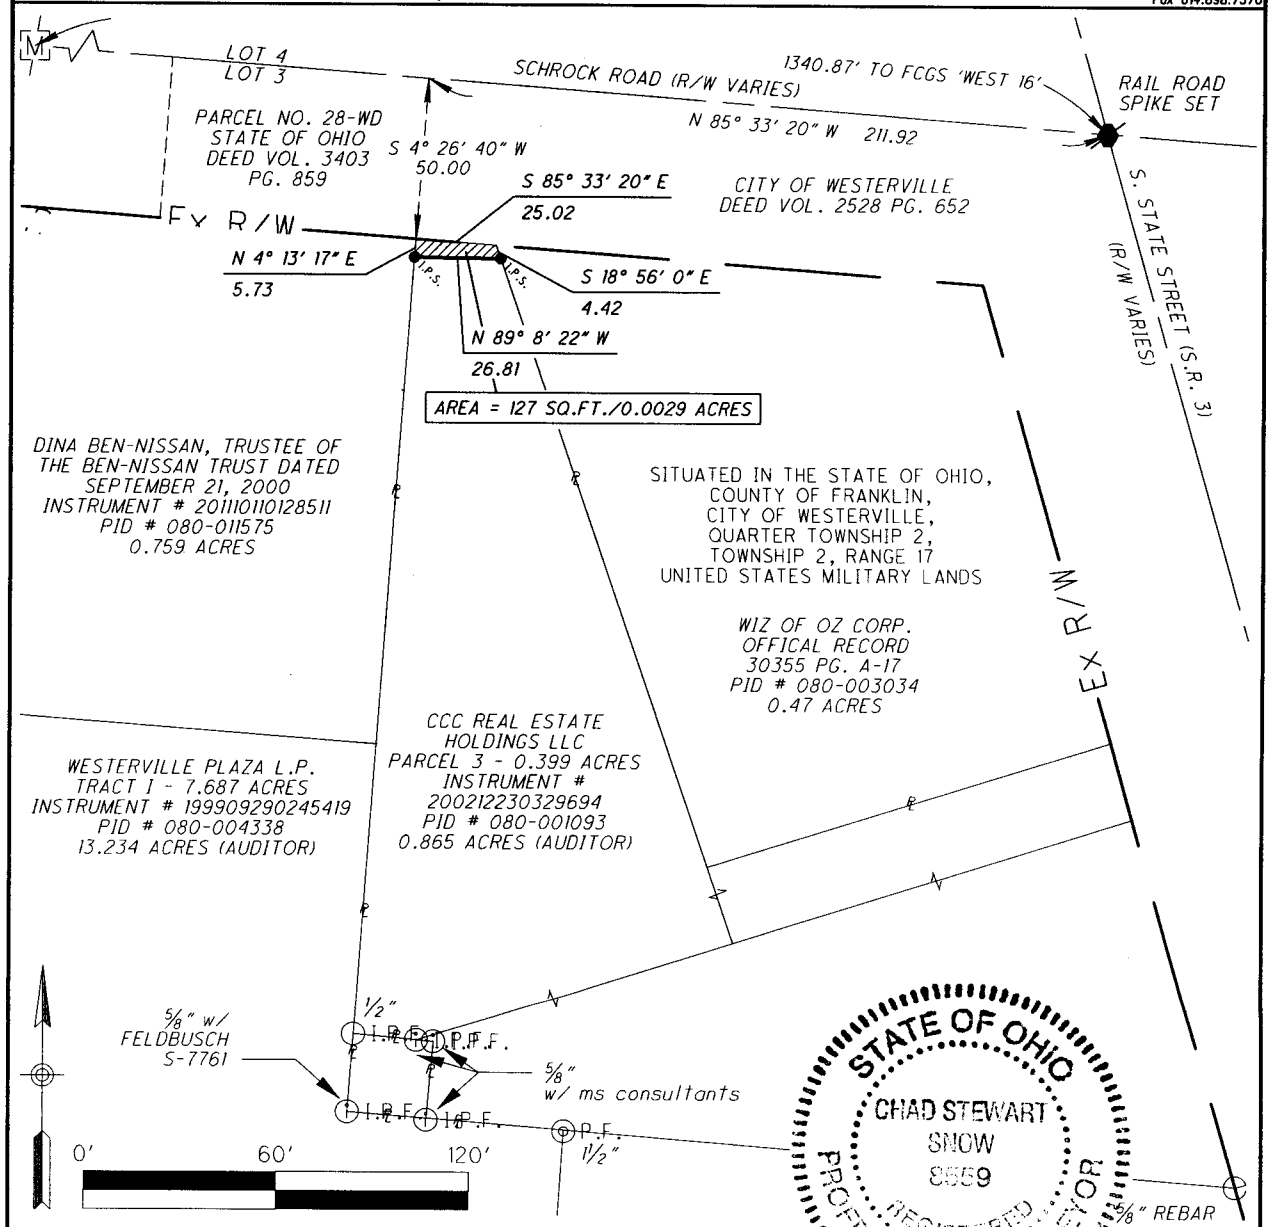

THE FOREGOING PLAT OF SURVEY WAS PREPARED BY ms consultants, inc. UNDER THE DIRECTION AND SUPERVISION OF CHAD STEWART SNOW, REGISTERED PROFESSIONAL LAND SURVEYOR NO. 8559, AND IS BASED ON A SURVEY MADE BY ms consultants, inc. IN MAY, 2011.

ms consultants, inc.

02/27/13

CHAD STEWART SNOW
REGISTERED PROFESSIONAL SURVEYOR NO. 8559

STATE OF OHIO
CHAD STEWART
SNOW
8559
REGISTERED
PROFESSIONAL SURVEYOR

BASIS OF BEARINGS:
DERIVED FROM FOUND MONUMENTS AT STA. 133+04.98 AND STA. 152+99.02 ON THE ℄ OF S.R. 3 BEING N 02°44'45" E AS SHOWN ON ℄ SURVEY PLAT PLAN FRA-3-24.48, WHICH IS ON FILE WITH THE OHIO DEPARTMENT OF TRANSPORTATION