BOUNDARY SURVEY

A PARCEL OF LAND BEING PART OF SECTION 14, QUARTER TOWNSHIP 2, TOWNSHIP 2, RANGE 16, UNITED STATES MILITARY LANDS IN THE CITY OF COLUMBUS, FRANKLIN COUNTY, OHIO

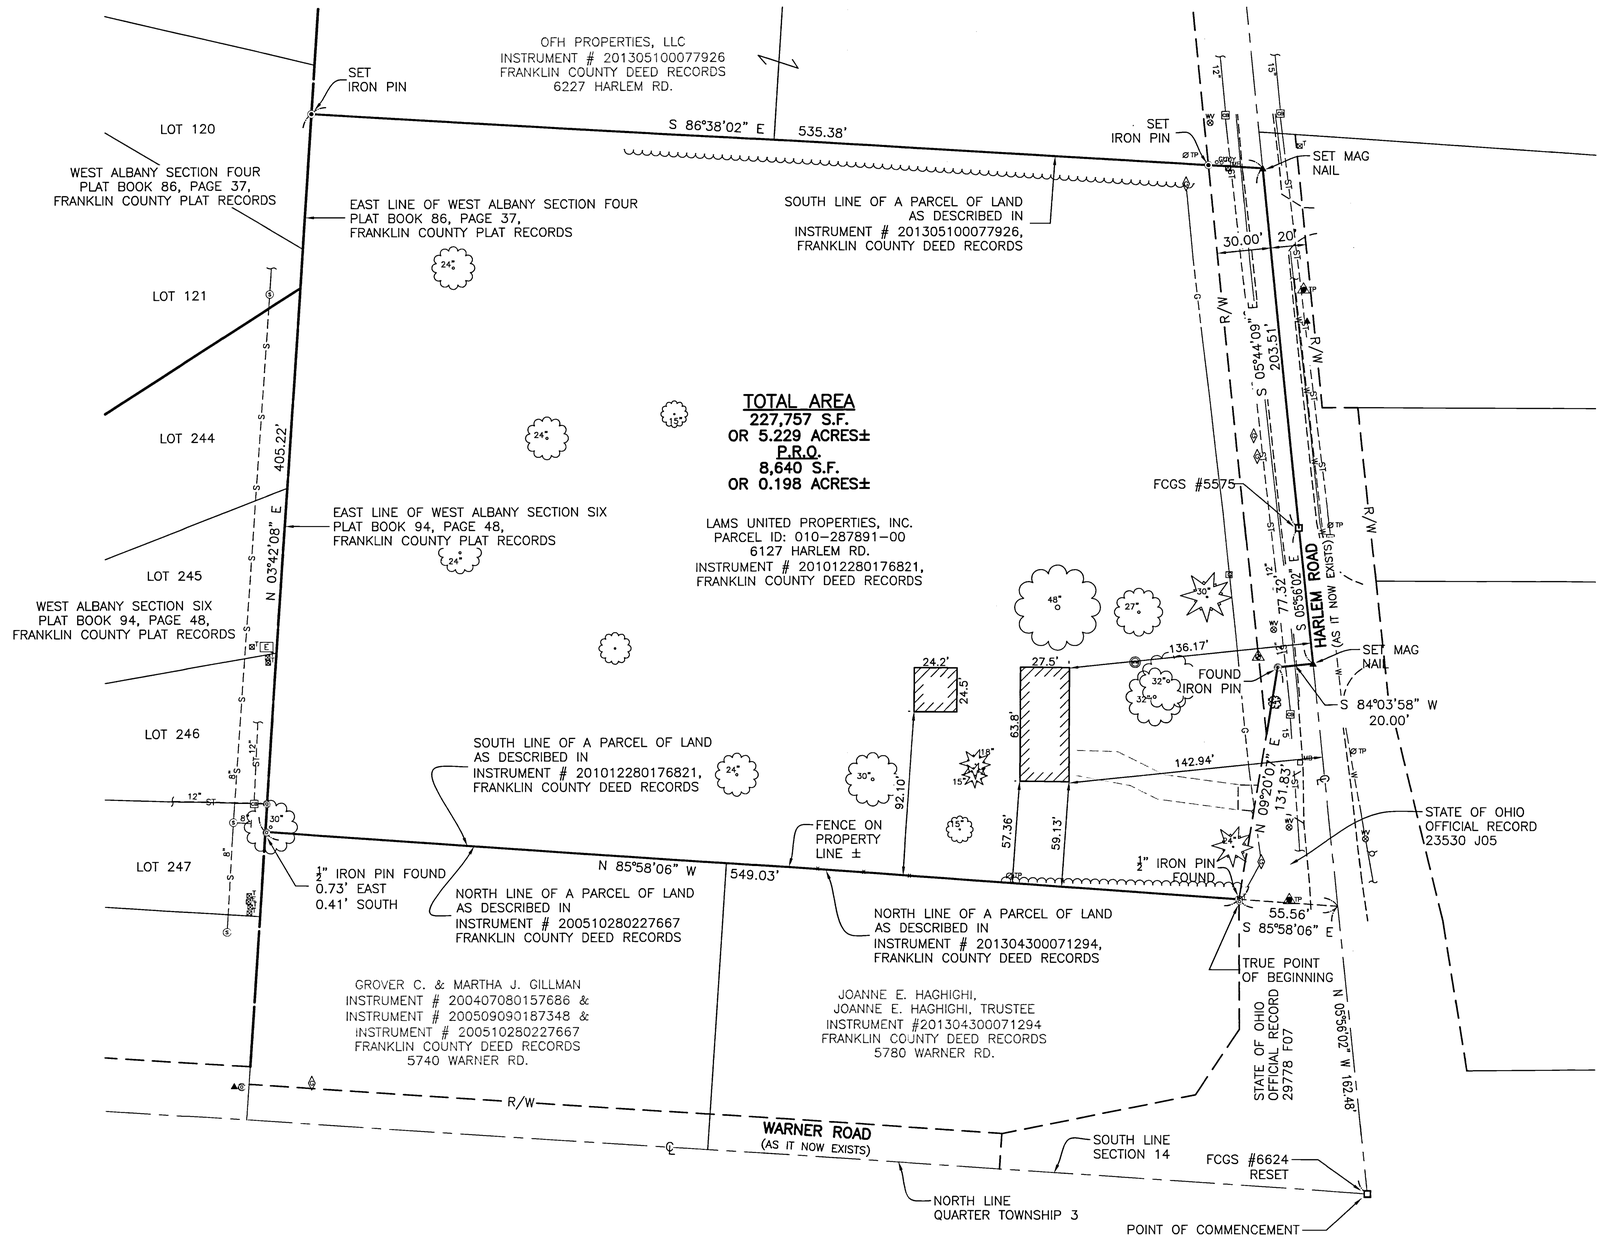

RECEIVED
JUN 04 2013
Franklin County Engineer
Dean C. Kirgis, P.E., P.S.

0 20 40 80 120
GRAPHIC SCALE IN FEET

LEGEND

- IRON PIPE FOUND
- IRON REBAR FOUND
- MONUMENT FOUND
- SET MAG NAIL

OHIO UTILITIES PROTECTION SERVICE
CALL 1-800-362-2764
TWO WORKING DAYS BEFORE YOU DIG
NON-MEMBERS MUST BE CALLED DIRECTLY

Feller Finch & Associates, Inc.
Engineers · Architects · Surveyors
1683 Woodlands Drive, Maumee, Ohio 43537
Phone: (419) 893-3680
Fax: (419) 893-2982
www.fellerfinch.com

NORTH

REVISION	DATE
COUNTY COMMENTS	3-22-2013
ADDED PRO	3-25-2013
ADDED HOUSE	3-14-2013

TITLE: BOUNDARY SURVEY

PROJECT: A PARCEL OF LAND BEING PART OF SECTION 14, QUARTER TOWNSHIP 2,TOWNSHIP 2, RANGE 16, UNITED STATES MILITARY LANDS IN THE CITY OF COLUMBUS, FRANKLIN COUNTY, OHIO

STATE OF OHIO
DAVID E. MORRIS
7227
REGISTERED
SURVEYOR

SIGNED: Dave Morris
DATE: May 29, 2013

SCALE:	1" = 40'
DATE:	5-10-13
DRAWN BY:	DEM
DESIGN:	CHECK: DET
PROJECT:	10E07077
DRAWING:	10-07077FB00A1
SHEET	1 OF 1

©2013 FELLER, FINCH & ASSOC., INC.

P:\Projects\10E07077\dwg\10-07077FB00A1.dwg, 1, 5/28/2013 1:18:58 PM, EThornton