RECEIVED

MAR 17 2014

Franklin County Engineer
Dean C. Ringle, P.E., P.S.

B-6-D

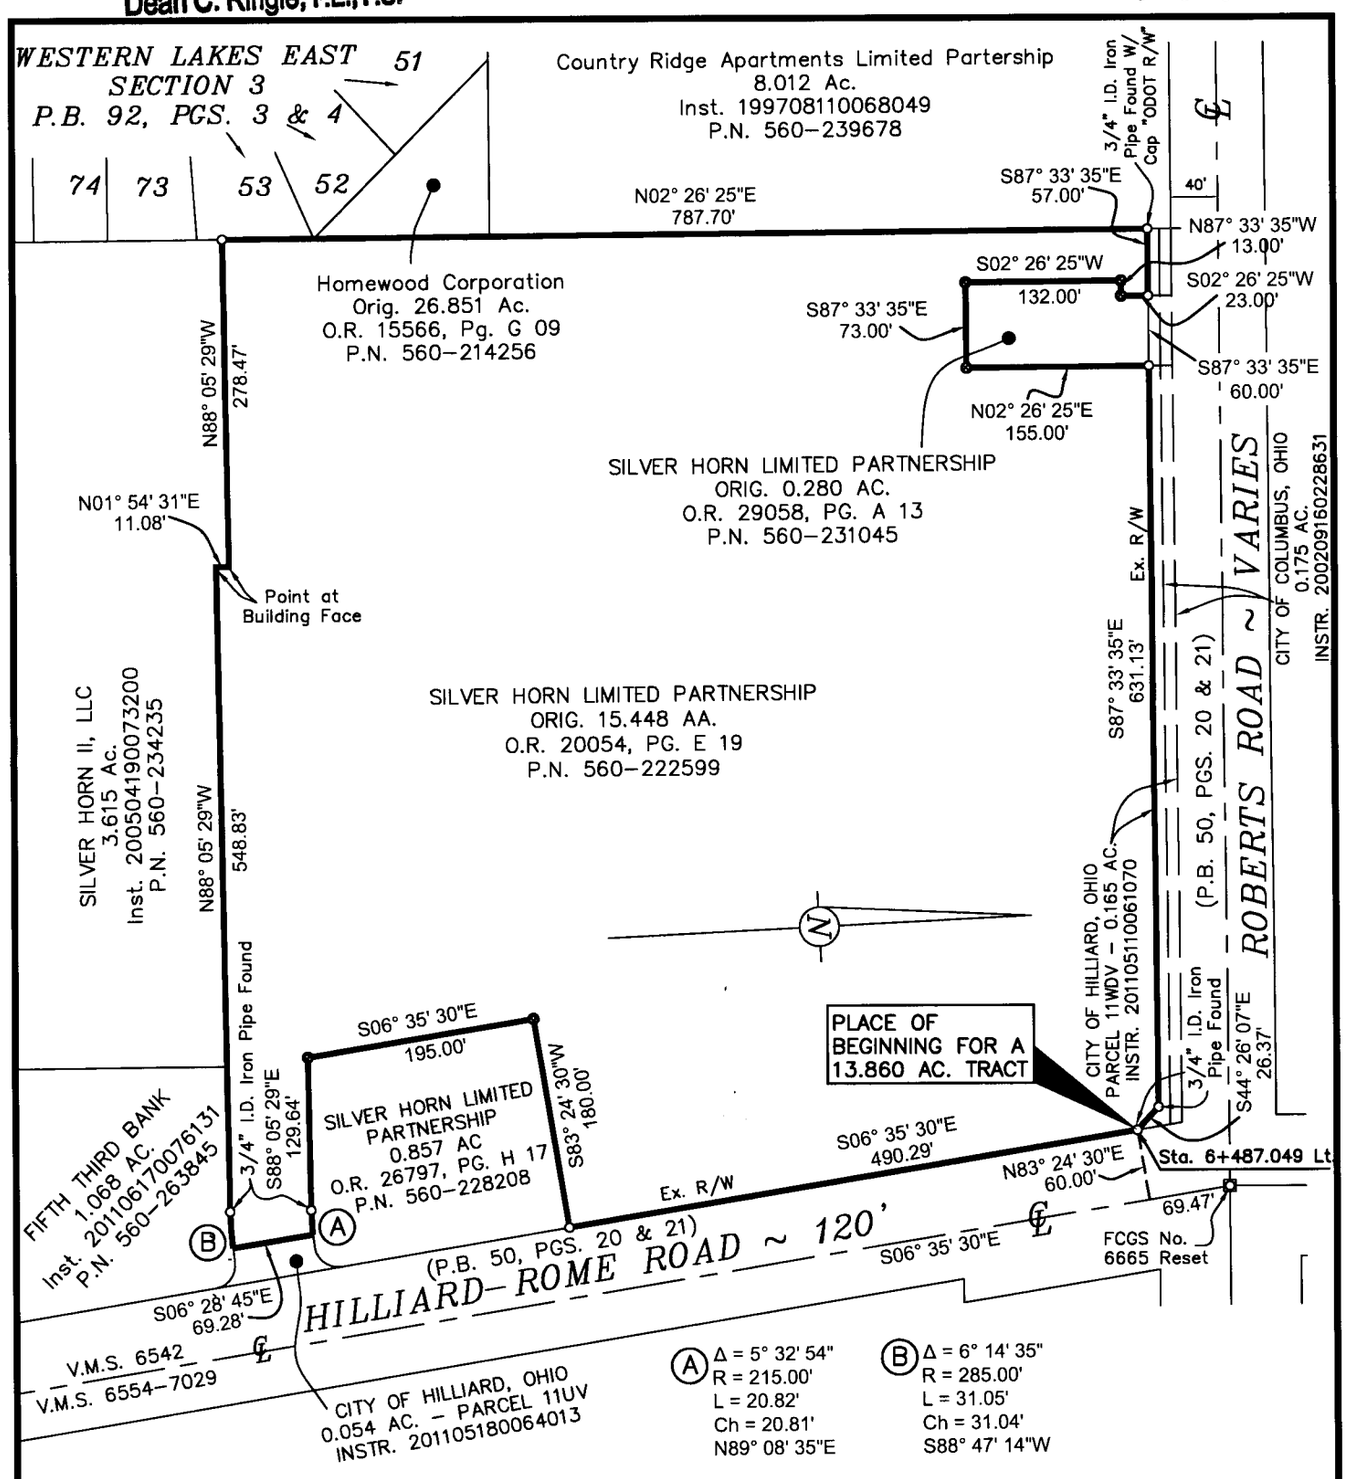

SCALE: 1" = 150'

0 150 300 450

GRAPHIC SCALE

Basis of bearings is the centerline of Hilliard-Rome Road, being S 06° 35' 30" E, from a GPS observation of Franklin County Monument No. FCGS 6665 (in 2003) Ohio State Plane Coordinate System, South Zone NAD 83 (1986 Adj.), and all other bearings are based upon this meridian.

3/4" I.D. Iron Pipe Set, 30" in length, w/Cap Stamped "BIRD & BULL, INC." Unless Otherwise Shown.

P.K. Nail Set

EXHIBIT OF A 13.860 ACRE TRACT, ALONG HILLIARD-ROME ROAD AT ROBERTS ROAD CITY OF COLUMBUS, FRANKLIN CO., OHIO

(VIRGINIA MILITARY SURVEY NO. 6542)

SCALE: 1" = 150'

MARCH 17, 2014

Bird+Bull
2875 W. Dublin-Granville Road
Columbus, Ohio 43235
Ph: (614) 761-1661

By Kevin L. Baxter

Kevin L. Baxter ~ Ohio Surveyor No. 7697

14-011

H:\Jobs\2014\011\ACAD\dwg\Survey\Exhibits\Tract1&2exh.dwg 03/17/2014