I-6-B, C, D, F

SURVEY OF ACREAGE PARCELS

LOT 18, SECTION 9 & LOT 19, SECTION 10, QUARTER TOWNSHIP 1
TOWNSHIP 2, RANGE 16
UNITED STATES MILITARY LANDS
CITY OF NEW ALBANY AND TOWNSHIP OF PLAIN, FRANKLIN COUNTY, OHIO

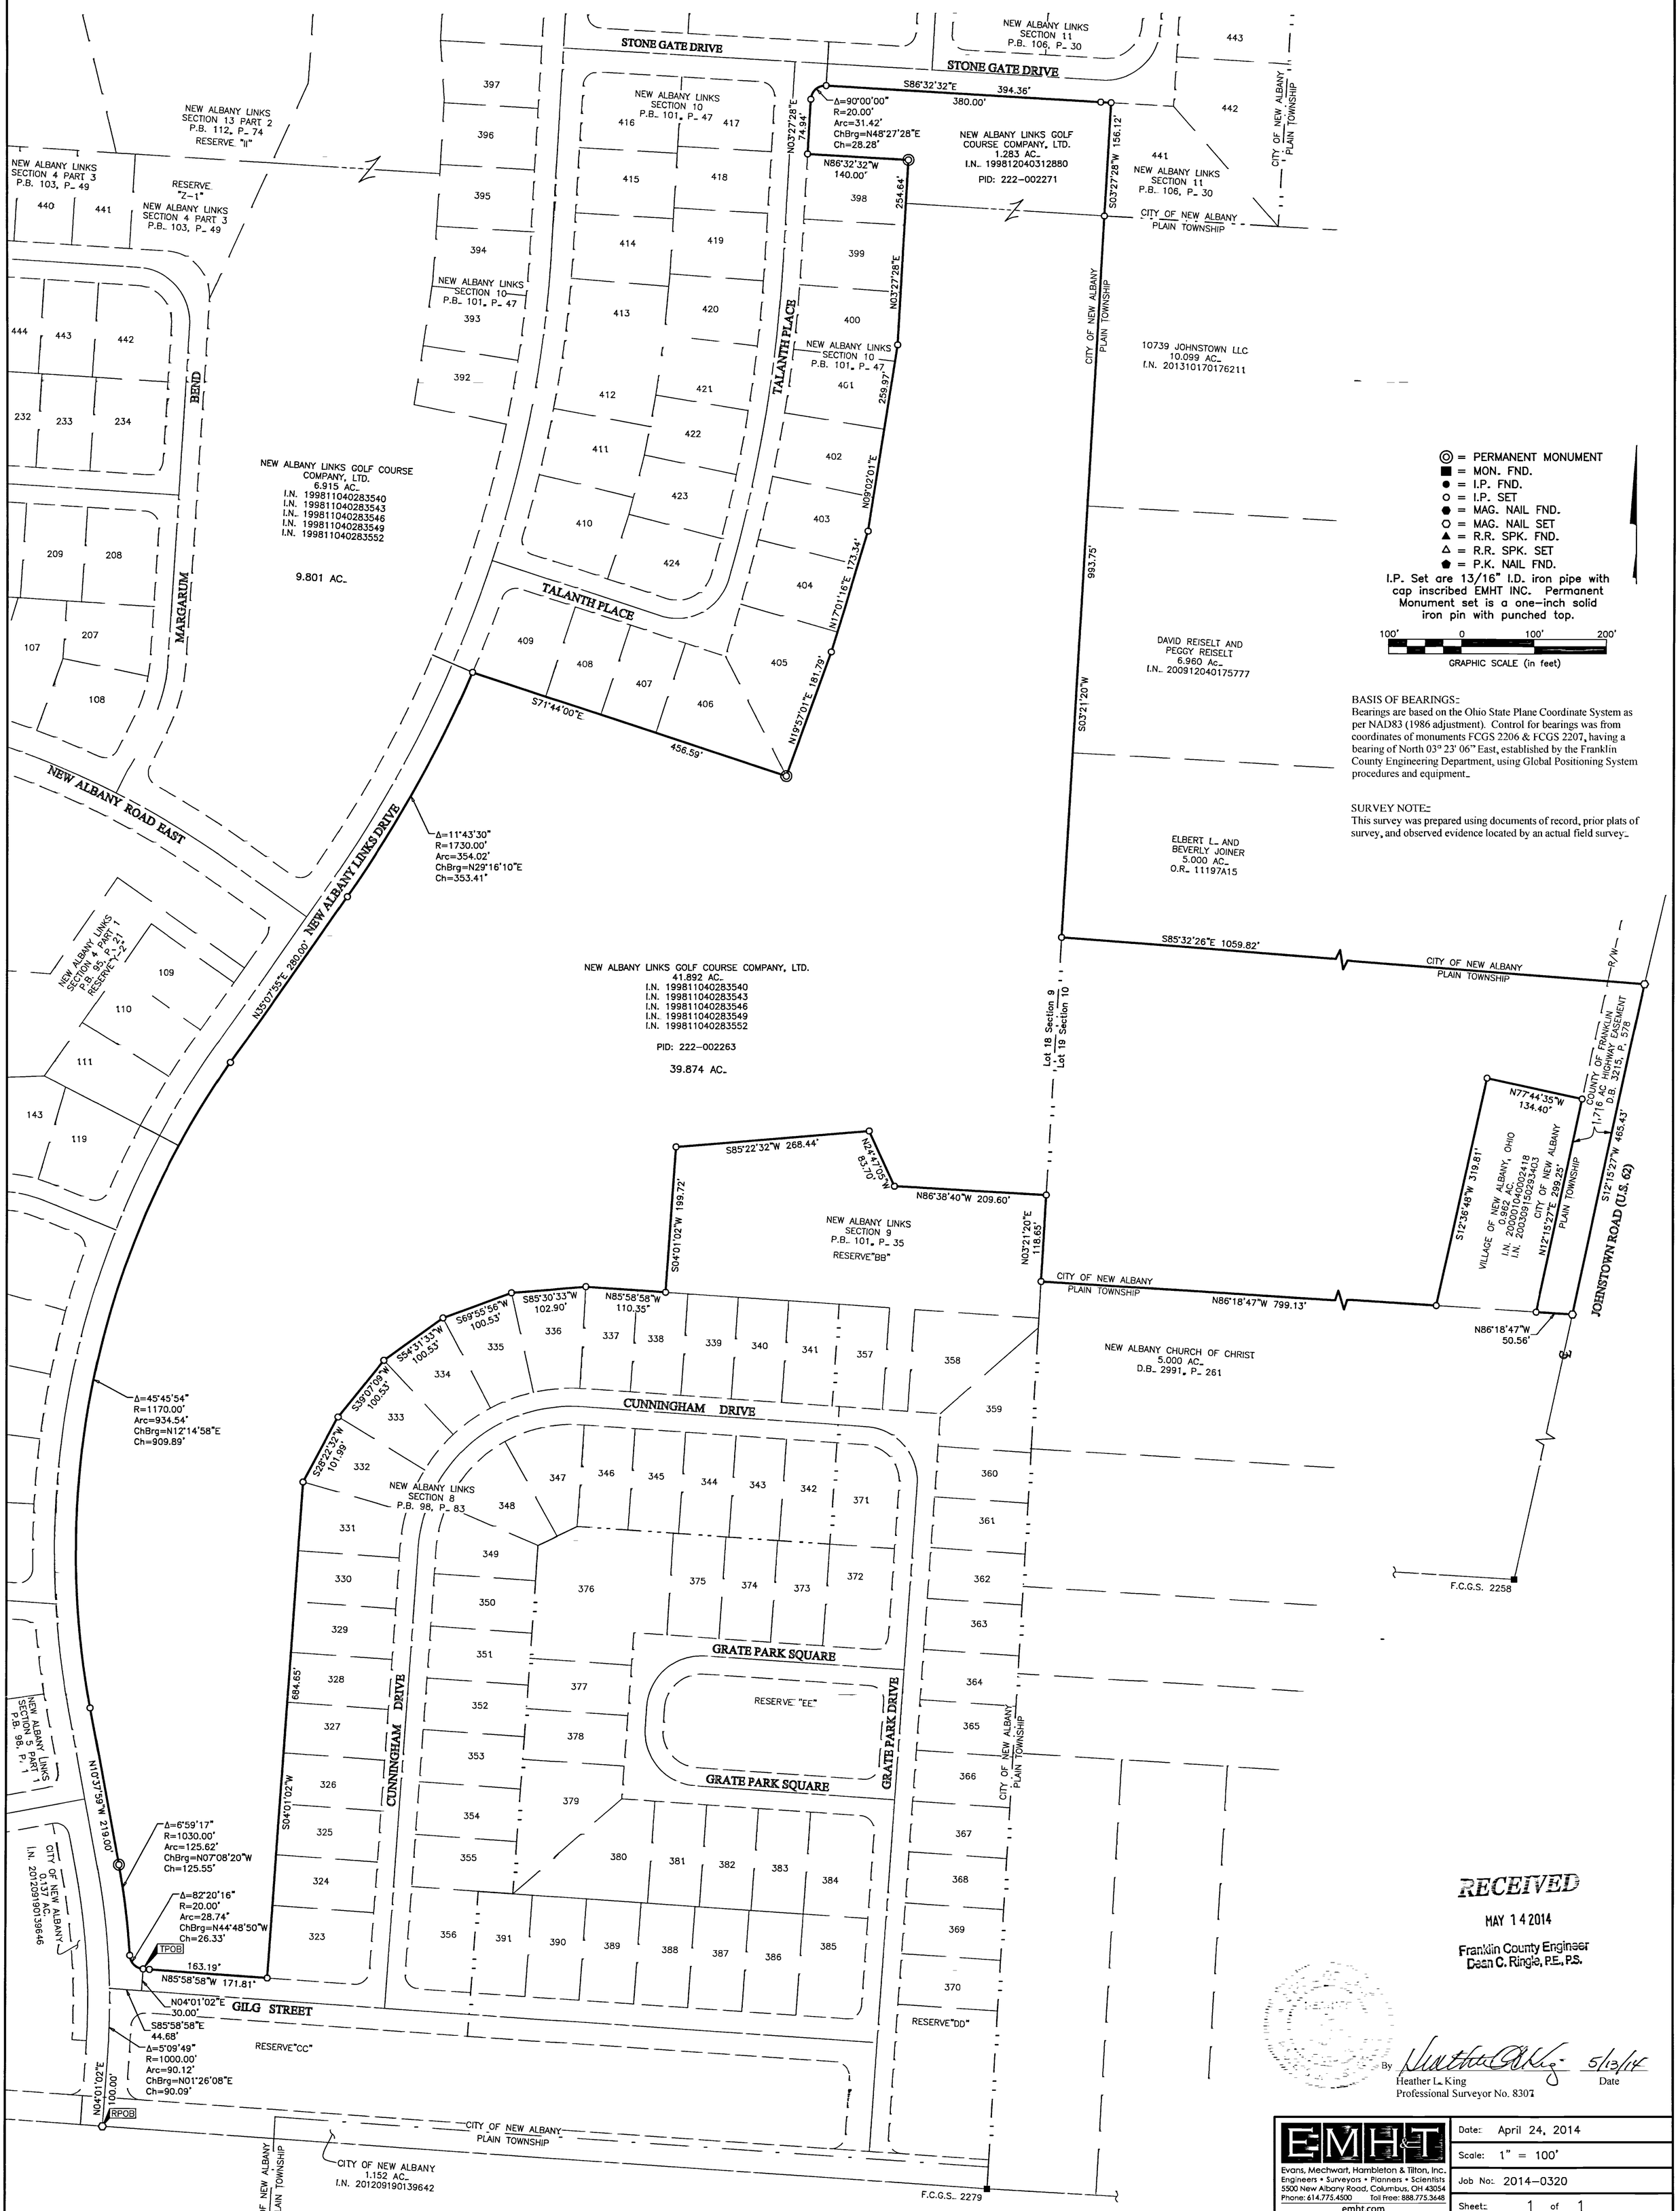

RECEIVED
MAY 14 2014
Franklin County Engineer
Dean C. Ringle, P.E., P.S.

By Heather L. King 5/13/14
Heather L. King
Professional Surveyor No. 8307
Date

EMH&T
Evans, Mechwart, Hambleton & Tilton, Inc.
Engineers • Surveyors • Planners • Scientists
5500 New Albany Road, Columbus, OH 43054
Phone: 614.775.4500 Toll Free: 888.775.3648
emht.com

Date:	April 24, 2014
Scale:	1" = 100'
Job No:	2014-0320
Sheet:	1 of 1

REVISIONS

MARK	DATE	DESCRIPTION

J:\20140320\DWG\04SHEETS\BOUNDARY\20140320-VS-BNDY-02.DWG plotted by KING, HEATHER on 5/2/2014 2:17:31 PM last saved by HKING on 5/2/2014 2:17:13 PM