G-2-C

RECEIVED
JUN 05 2014
Franklin County Engineer
Dean C. Ringle, P.E., P.S.

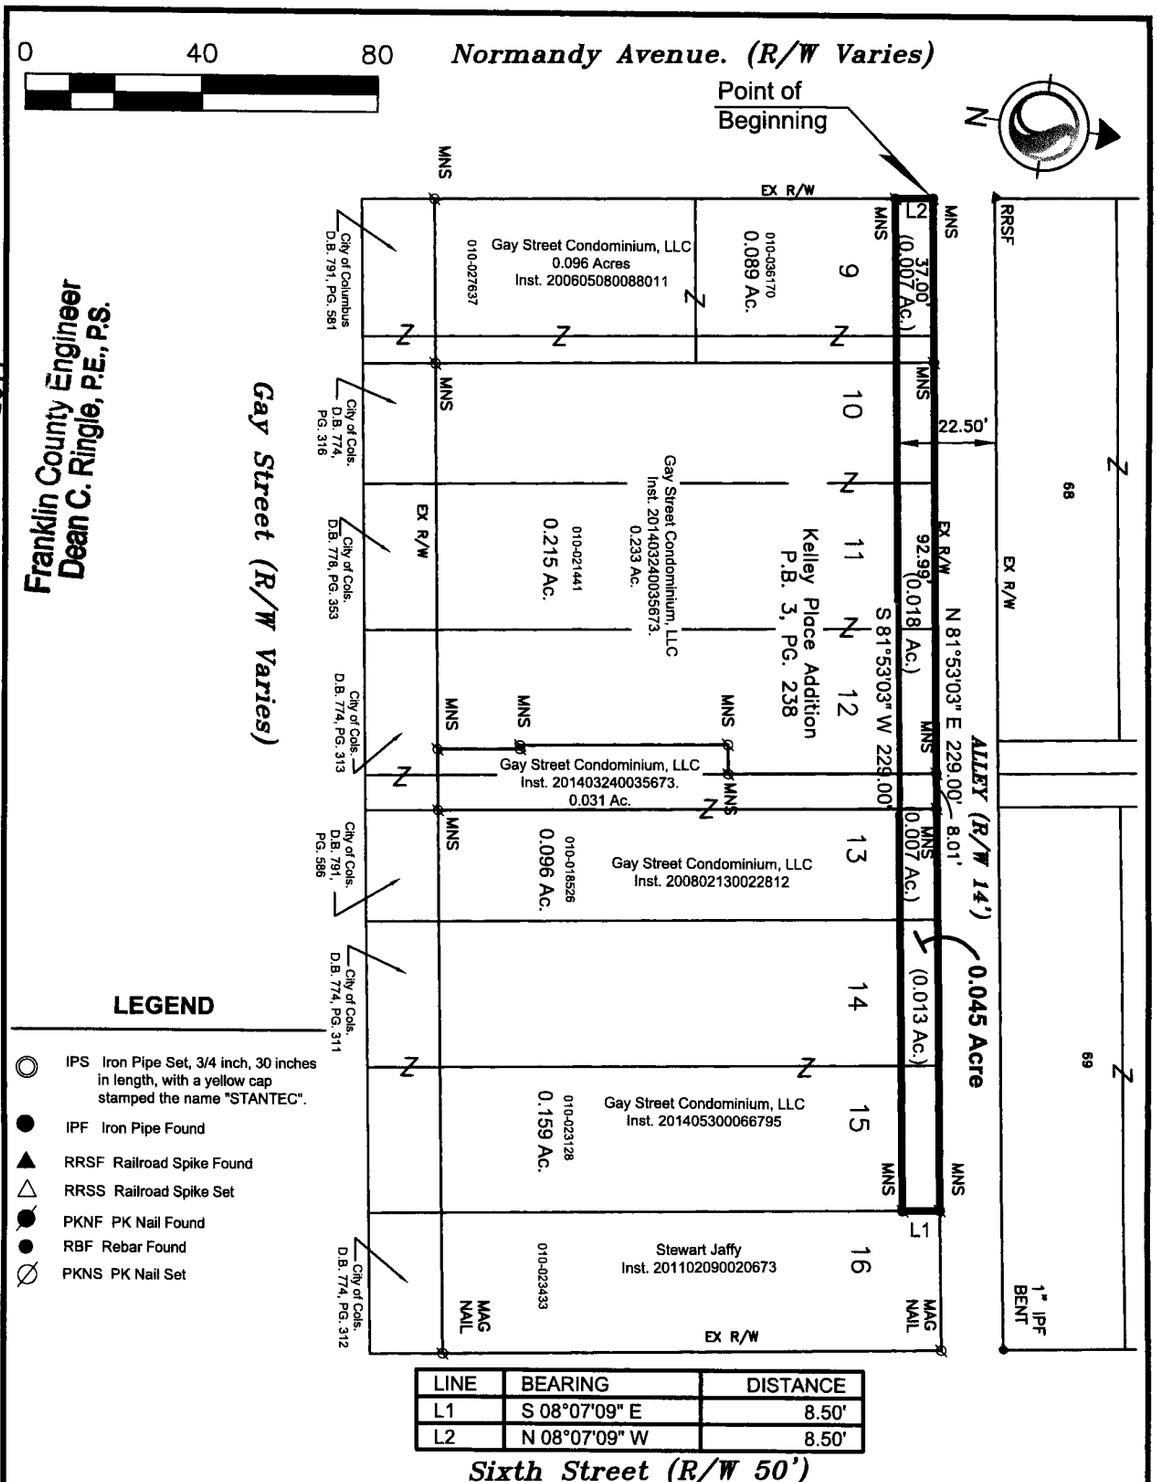

LEGEND

- IPS Iron Pipe Set, 3/4 inch, 30 inches in length, with a yellow cap stamped the name "STANTEC".
- IPF Iron Pipe Found
- RRSF Railroad Spike Found
- RRSS Railroad Spike Set
- PKNF PK Nail Found
- RBF Rebar Found
- PKNS PK Nail Set

LINE	BEARING	DISTANCE
L1	S 08°07'09" E	8.50'
L2	N 08°07'09" W	8.50'

BASIS OF BEARINGS:

Bearings are based on the bearing of North 81°53'03" East for the northerly right-of-way line of Gay Street, as determined by a network of GPS field observations performed in August 2006. Ohio State Plane Coordinate System, South Zone, NAD 83 with the 1986 Adjustment.

CERTIFICATION:

I hereby certify that this survey shown on the attached plat was based on an original field survey performed in January 2013, made under my direct supervision and that it and the information, courses and distances as shown are correct to the best of my knowledge.

STANTEC CONSULTING SERVICES INC.

STATE OF OHIO ROBERT J. SANDS S-8053 REGISTERED PROFESSIONAL SURVEYOR

06/05/14

Robert J. Sands — Date

Professional Surveyor No. S-8053

Survey of

0.045 ACRE

Lying across
Lots 9, 10, 11, 12, 13, 14 & 15
Kelley Place Addition
P.B. 3, Pg. 238
Half Section 25, Township 5, Range 22
Refugee Lands
City of Columbus, Franklin County, Ohio

Scale: 1 inch = 40 Feet

Prepared by:

Stantec
1500 Lake Shore Drive
Columbus, Ohio 43204
Phone: (614) 486-4383
Fax: (614) 486-4387

Copyright Reserved
The Contractor shall verify and be responsible for all dimensions. DO Not scale the drawing – any errors or omissions shall be reported to Stantec without delay. The Copyrights to all designs and drawings are the property of Stantec. Reproduction or use for any purposes other than that authorized by Stantec is forbidden.

U:\173408925\survey\dwg\173408925_BW II RW.dwg ROW Jun 05, 2014 – 3:09:10pm rwallace