SURVEY OF ACREAGE PARCEL

HALF SECTIONS 41 AND 42, SECTION 24, TOWNSHIP 12, RANGE 21
REFUGEE LANDS
CITY OF COLUMBUS, COUNTY OF FRANKLIN, STATE OF OHIO

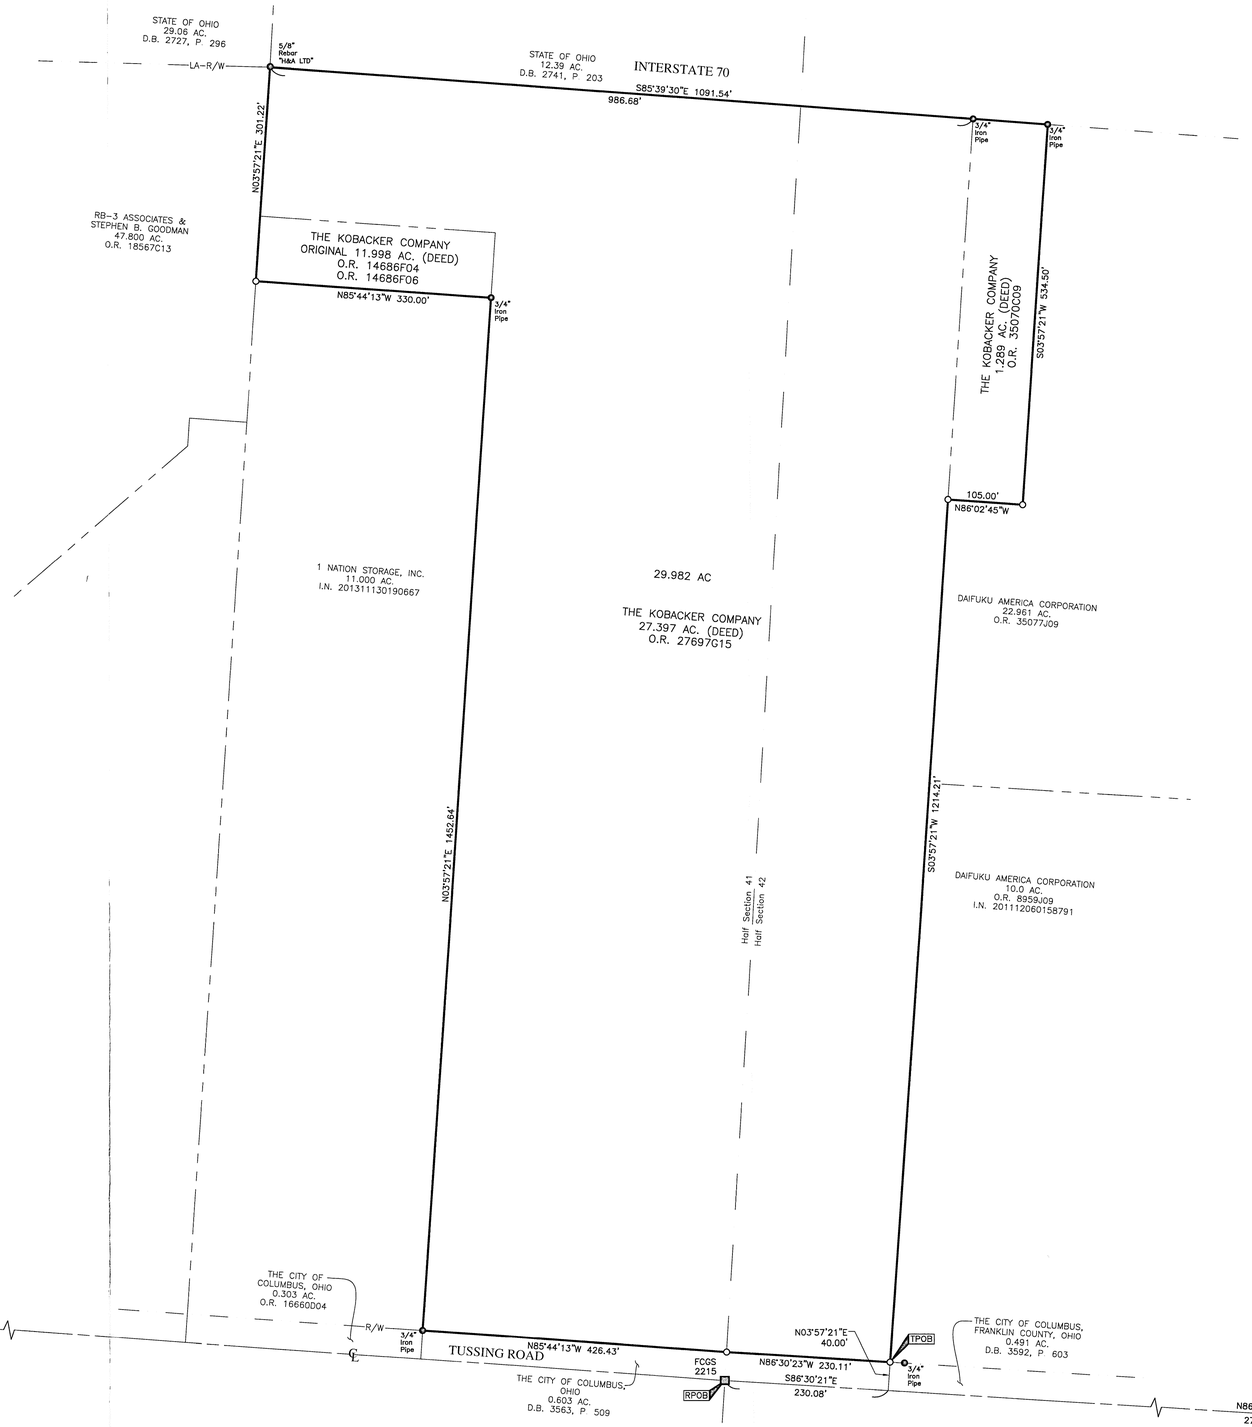

RECEIVED
JUN 26 2014
Franklin County Engineer
Dean C. Ringle, P.E., P.S.

- ⊙ = STONE FND.
- ▣ = MON. FND.
- ⊙ = I.P. FND.
- ○ = I.P. SET
- ✪ = MAG. NAIL FND.
- ○ = MAG. NAIL SET
- ▲ = R.R. SPK. FND.
- △ = R.R. SPK. SET
- ✿ = P.K. NAIL FND.

I.P. Set are 13/16" I.D. iron pipe with cap inscribed EMHT INC

60' 0 60' 120'
GRAPHIC SCALE (in feet)

BASIS OF BEARINGS:
The Bearings shown hereon are based on the bearing of North 85° 44' 13" West for a portion of the centerline of Tussing Road, as shown on the the Franklin County Engineering Department Centerline Survey Plat Entitled "Tussing Rd. Co. Rd., #218 Brice Rd. to Farifield County Line"

SURVEY NOTE:
This survey was prepared using documents of record, prior plats of survey, and observed evidence located by an actual field survey

STATE OF OHIO
HEATHER
L. KING
8307
REGISTERED
PROFESSIONAL SURVEYOR

By _____ 6/25/14
Heather L. King Date
Professional Surveyor No. 8307

EMHT
Evans, Mechwart, Hambleton & Tilton, Inc.
Engineers • Surveyors • Planners • Scientists
5500 New Albany Road, Columbus, OH 43054
Phone: 614.775.4500 Toll Free: 888.775.3648
emht.com

Date: June 24, 2014
Scale: 1" = 60'
Job No: 2014-0746
Sheet: 1 of 1

REVISIONS

MARK	DATE	DESCRIPTION

J:\2014\0746\SURVEY\SHEETS\BNDRY\20140746-VS-BNDY-01.DWG plotted by WEBB, TONJE on 6/25/2014 3:03:51 PM last saved by TWEBB on 6/25/2014 3:03:31 PM