A-3-F

EMH&T
Evans, Mechwart, Hambleton & Tilton, Inc.
Engineers • Surveyors • Planners • Scientists
5500 New Albany Road, Columbus, OH 43054
Phone: 614.775.4500 Toll Free: 888.775.3648
emht.com

SURVEY OF ACREAGE PARCEL

LOT 11, QUARTER TOWNSHIP 3, TOWNSHIP 2, RANGE 19
UNITED STATES MILITARY LANDS
CITY OF DUBLIN, COUNTY OF FRANKLIN, STATE OF OHIO

Date: July 14, 2014 | Job No. 2014–1033 | Scale: 1" = 50'

RECEIVED
JUL 15 2014
Franklin County Engineer
Dean C. Ringle, P.E., P.S.

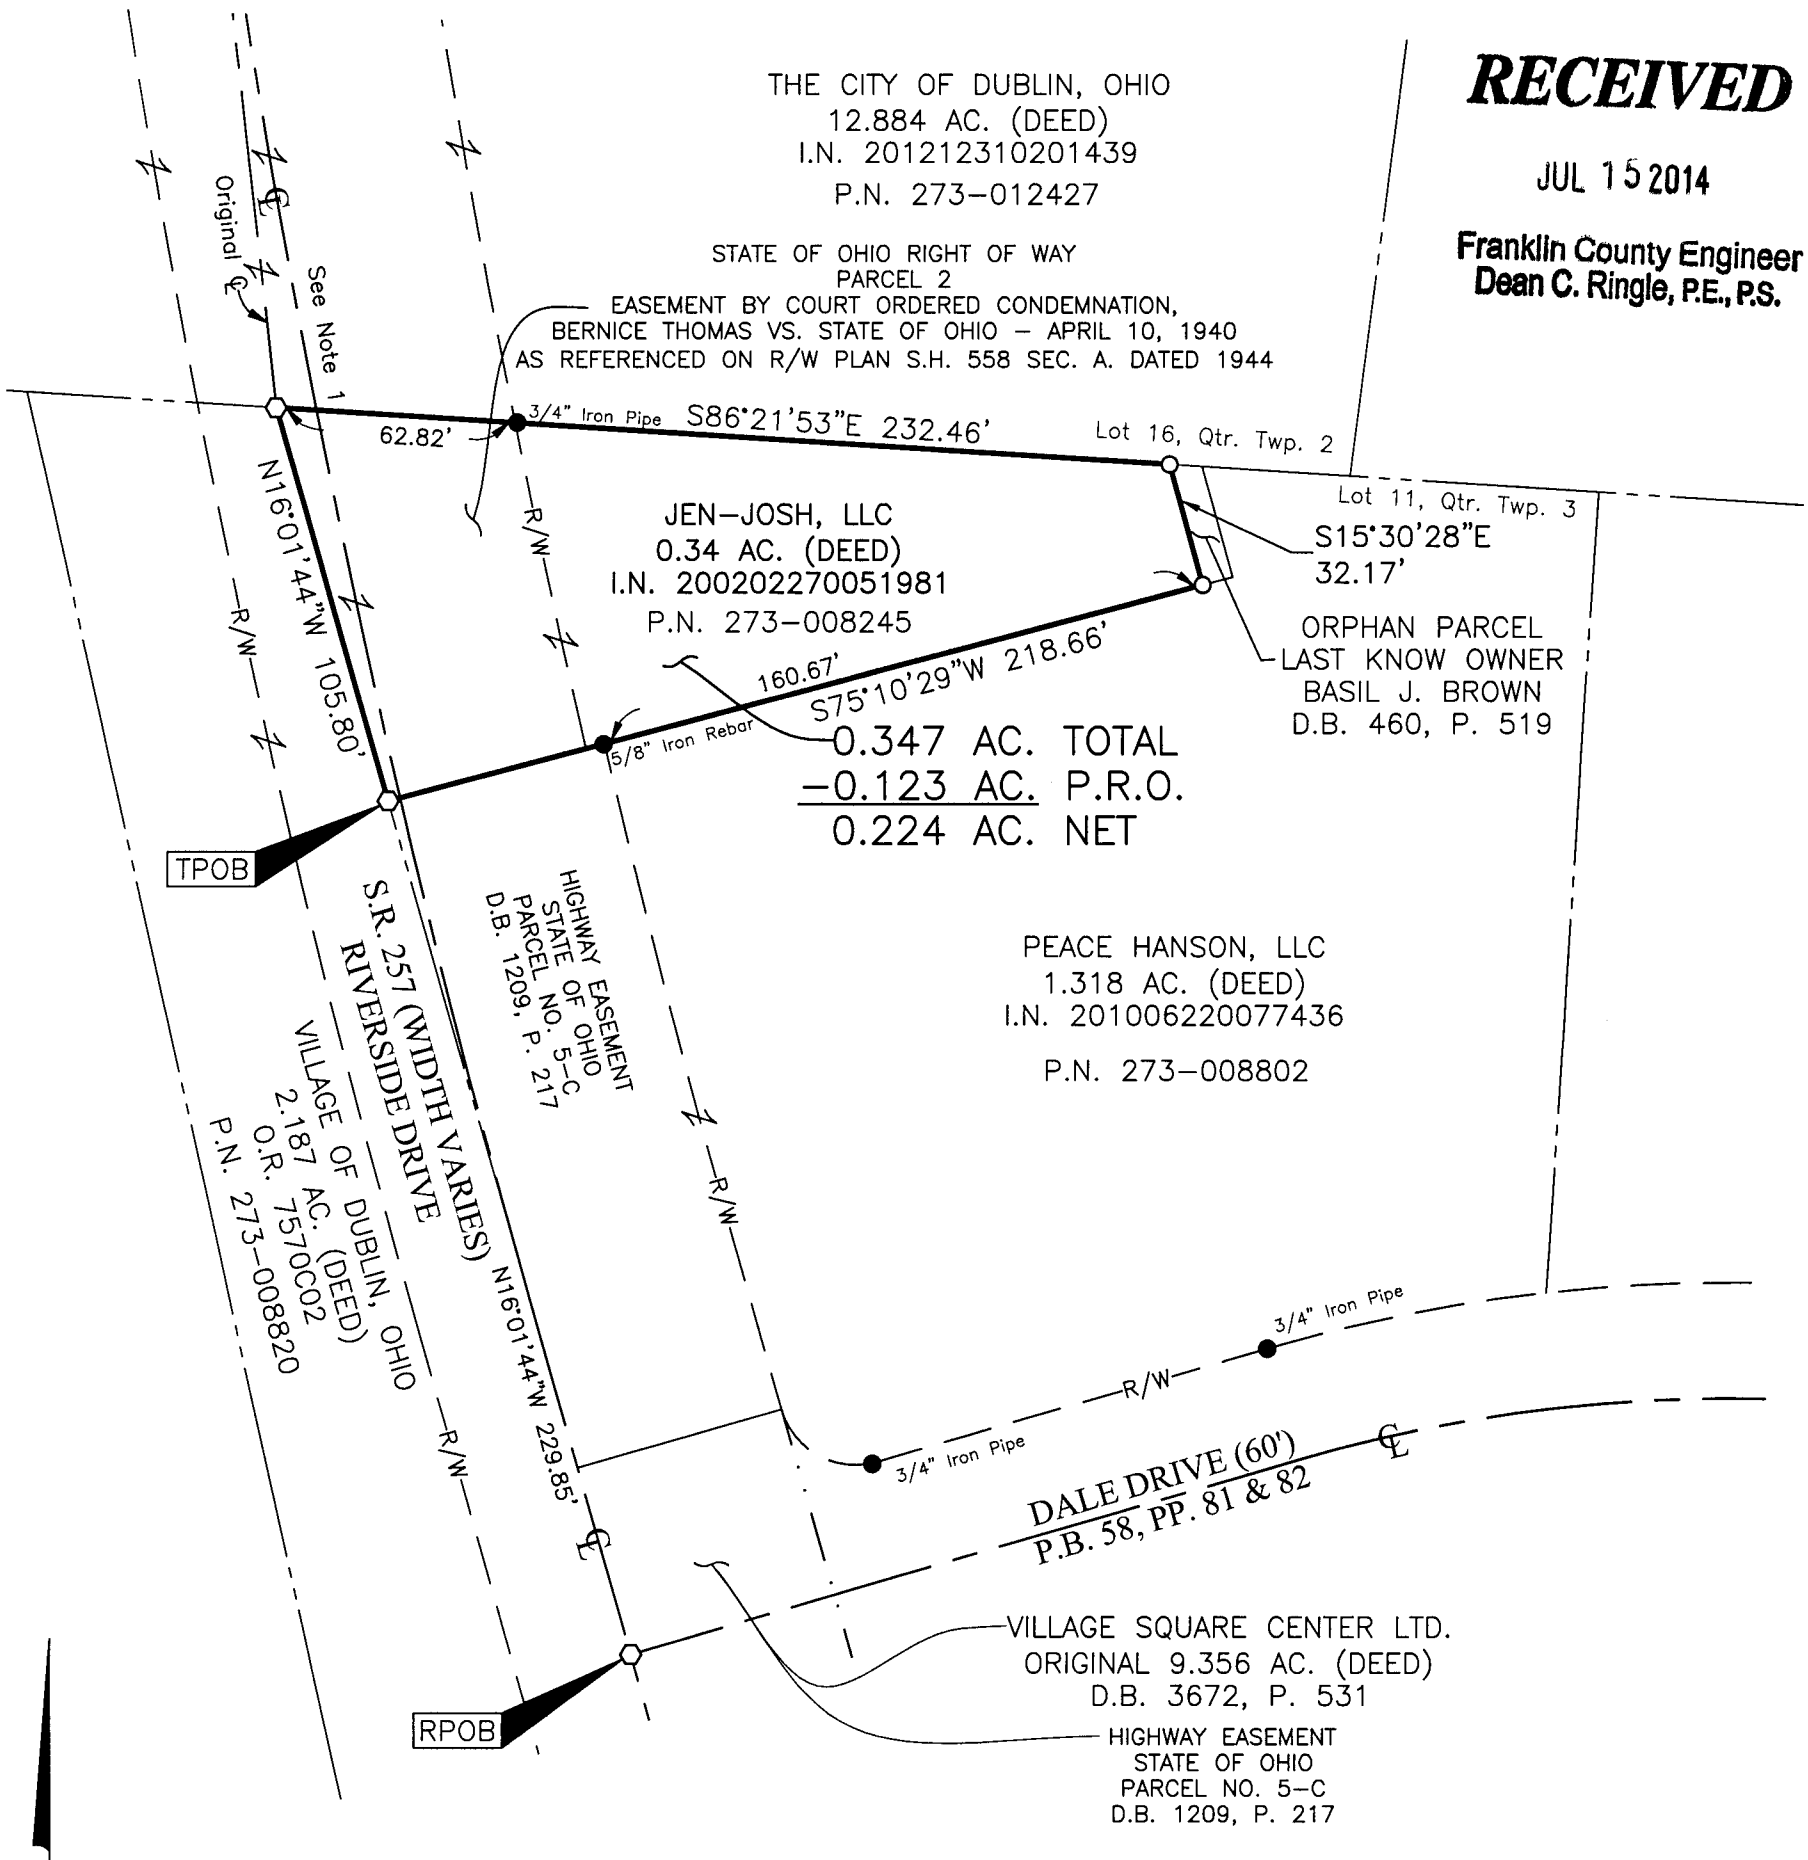

NOTE 1:
Reference the following right-of-way plans on file with the Ohio Department of Transportation District 6, Delaware, Ohio:
-DUBLIN-BELLEPOINT ROAD S.H. 558 SEC. A. FRANKLIN COUNTY OHIO (1940)
-S.H. 558 SEC. A PT. (1944)

SURVEY NOTE:
This survey was prepared using documents of record, prior plats of survey, and observed evidence located by an actual field survey.

BASIS OF BEARINGS:
The Bearings shown hereon are based on the Ohio State Plane Coordinate System South Zone as per NAD83 (1986 Adjustment). Control for bearings was from coordinates of monuments FRANK 73 and FRANK 74, having a bearing of South 73° 57' 18" East, established by the Franklin County Engineering Department, using Global Positioning System procedures and equipment.

● = STONE FND.
■ = MON. FND.
● = I.P. FND.
○ = I.P. SET
⬟ = MAG. NAIL FND.
⬡ = MAG. NAIL SET
▲ = R.R. SPK. FND.
△ = R.R. SPK. SET
⬟ = P.K. NAIL FND.
I.P. Set are 13/16" I.D. iron pipe with cap inscribed EMHT INC

50 0 50 100
GRAPHIC SCALE (in feet)

STATE OF OHIO
JOSHUA M. MEYER
S-8485
REGISTERED
PROFESSIONAL SURVEYOR

By _____ 7-14-2014
Joshua M. Meyer — Date
Professional Surveyor No. 8485

J:\20141033\DWG\04SHEETS\BOUNDARY\20141033-VS-BNDY-01.DWG plotted by GEIGER, STEVEN on 7/14/2014 3:27:10 PM
Last saved by SGEIGER on 7/14/2014 3:27:06 PM
Xrefs: