3-9-D

RECEIVED
AUG 12 2014
Franklin County Engineer
Dean C. Ringle, P.E., P.S.

CURVE	DELTA ANGLE	RADIUS	ARC LENGTH	CHORD BEARING	CHORD LENGTH
C1	29°56'37"	76.00'	39.72'	N 78°52'53" E	39.27'
C2	42°56'43"	174.00'	130.42'	N 17°37'10" W	127.39'
C3	8°05'27"	157.32'	22.21'	N 35°02'12" W	22.20'

LINE	BEARING	DISTANCE
L1	N 58°16'55" E	86.46'
L2	S 72°08'59" E	54.15'
L3	S 17°51'01" W	116.18'
L4	S 72°27'56" E	206.14'
L5	N 03°51'11" E	36.77'
L6	S 86°08'49" E	127.12'
L7	N 03°51'11" E	88.44'
L8	N 39°05'31" W	156.24'

LEGEND

- IPS Iron Pipe Set, 3/4 inch, 30 inches in length, with a yellow cap stamped the name "STANTEC".
- IPF Iron Pipe Found
- RRSF Railroad Spike Found
- RRSS Railroad Spike Set
- MNF Magnetic Nail Found
- MNS Magnetic Nail Set

200 0 200 400

SCALE IN FEET

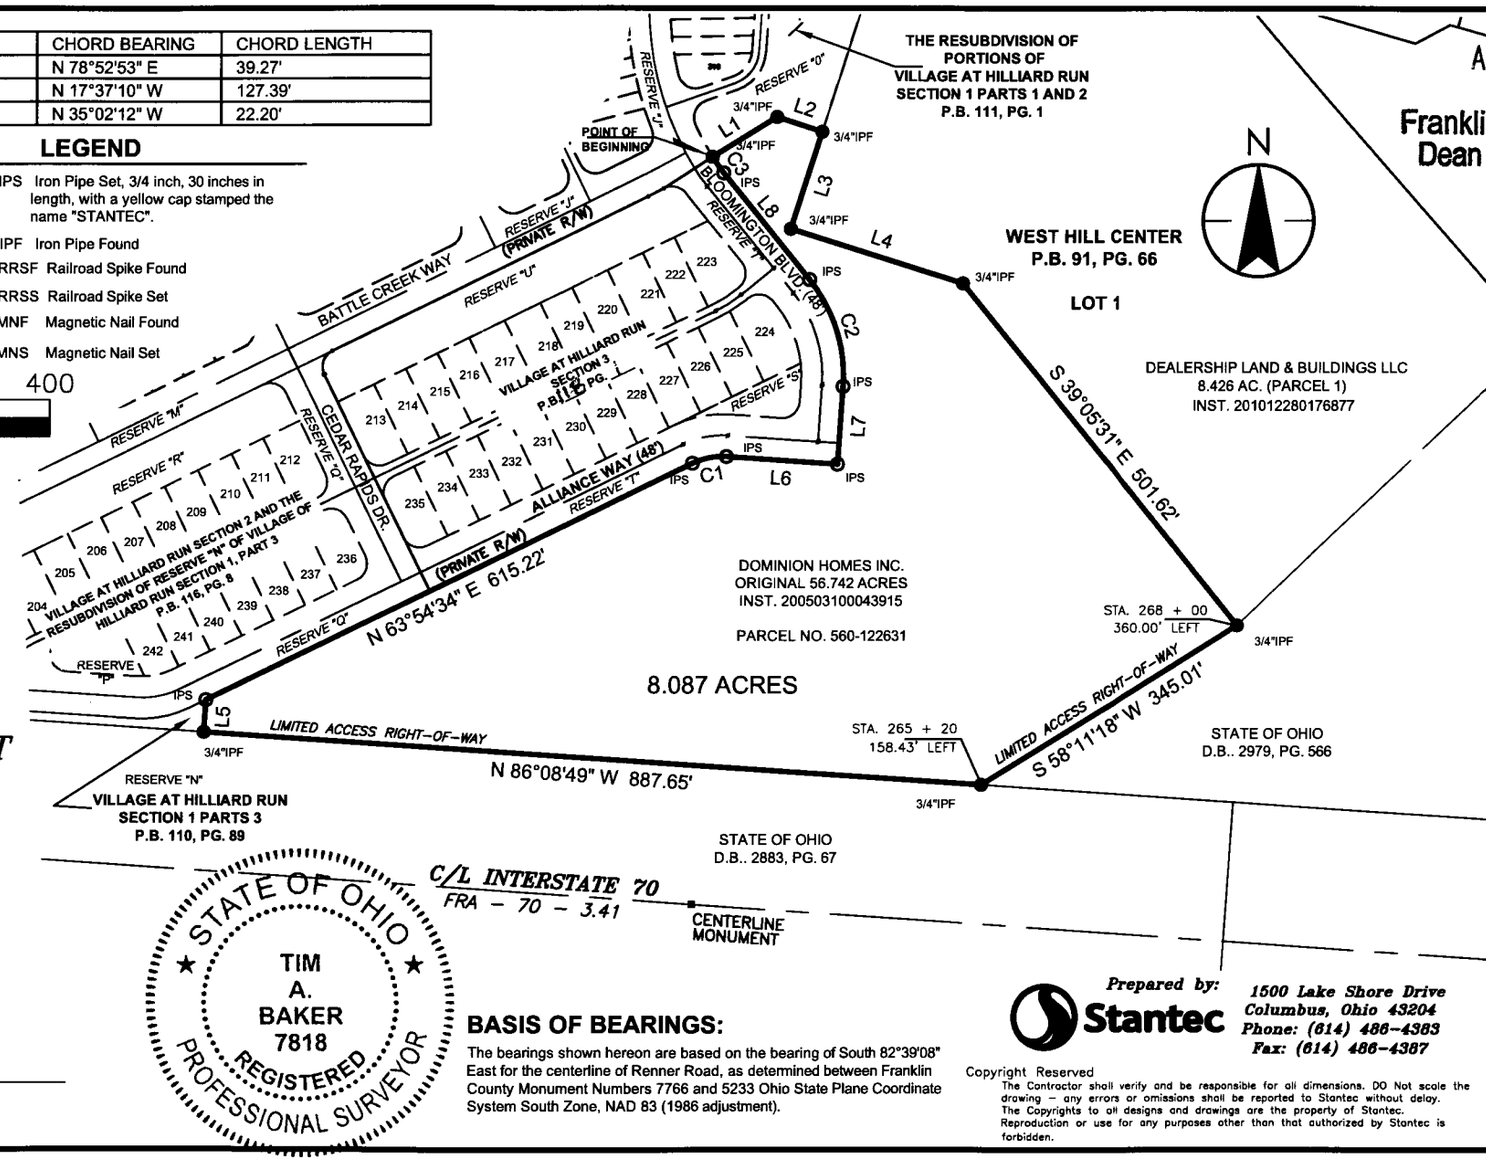

SURVEY OF

8.087 ACRES

Lying in

STATE OF OHIO, COUNTY OF FRANKLIN,

CITY OF COLUMBUS

SURVEY 6641

VIRGINIA MILITARY DISTRICT

Scale: 1 inch = 200 Feet

CERTIFICATION:

I hereby certify that this survey shown on the attached plat was prepared from an on the ground survey by R. D. Zande & Associates, Inc. in 2004 now know as STANTEC in 2014 made under my direct supervision and that it and the information, courses and distances as shown are correct to the best of my knowledge.

STANTEC CONSULTING SERVICES INC.

Tim Baker 8-12-14

Tim A. Baker — Date

Professional Surveyor No. S-7818

STATE OF OHIO ★ TIM A. BAKER 7818 REGISTERED PROFESSIONAL SURVEYOR ★

BASIS OF BEARINGS:

The bearings shown hereon are based on the bearing of South 82°39'08" East for the centerline of Renner Road, as determined between Franklin County Monument Numbers 7766 and 5233 Ohio State Plane Coordinate System South Zone, NAD 83 (1986 adjustment).

Prepared by: Stantec
1500 Lake Shore Drive
Columbus, Ohio 43204
Phone: (614) 486-4383
Fax: (614) 486-4387

Copyright Reserved
The Contractor shall verify and be responsible for all dimensions. DO Not scale the drawing — any errors or omissions shall be reported to Stantec without delay. The Copyrights to all designs and drawings are the property of Stantec. Reproduction or use for any purposes other than that authorized by Stantec is forbidden.