SURVEY OF ACREAGE PARCEL

LOT 11, QUARTER TOWNSHIP 3, TOWNSHIP 2, RANGE 19
UNITED STATES MILITARY LANDS
CITY OF DUBLIN, COUNTY OF FRANKLIN, STATE OF OHIO

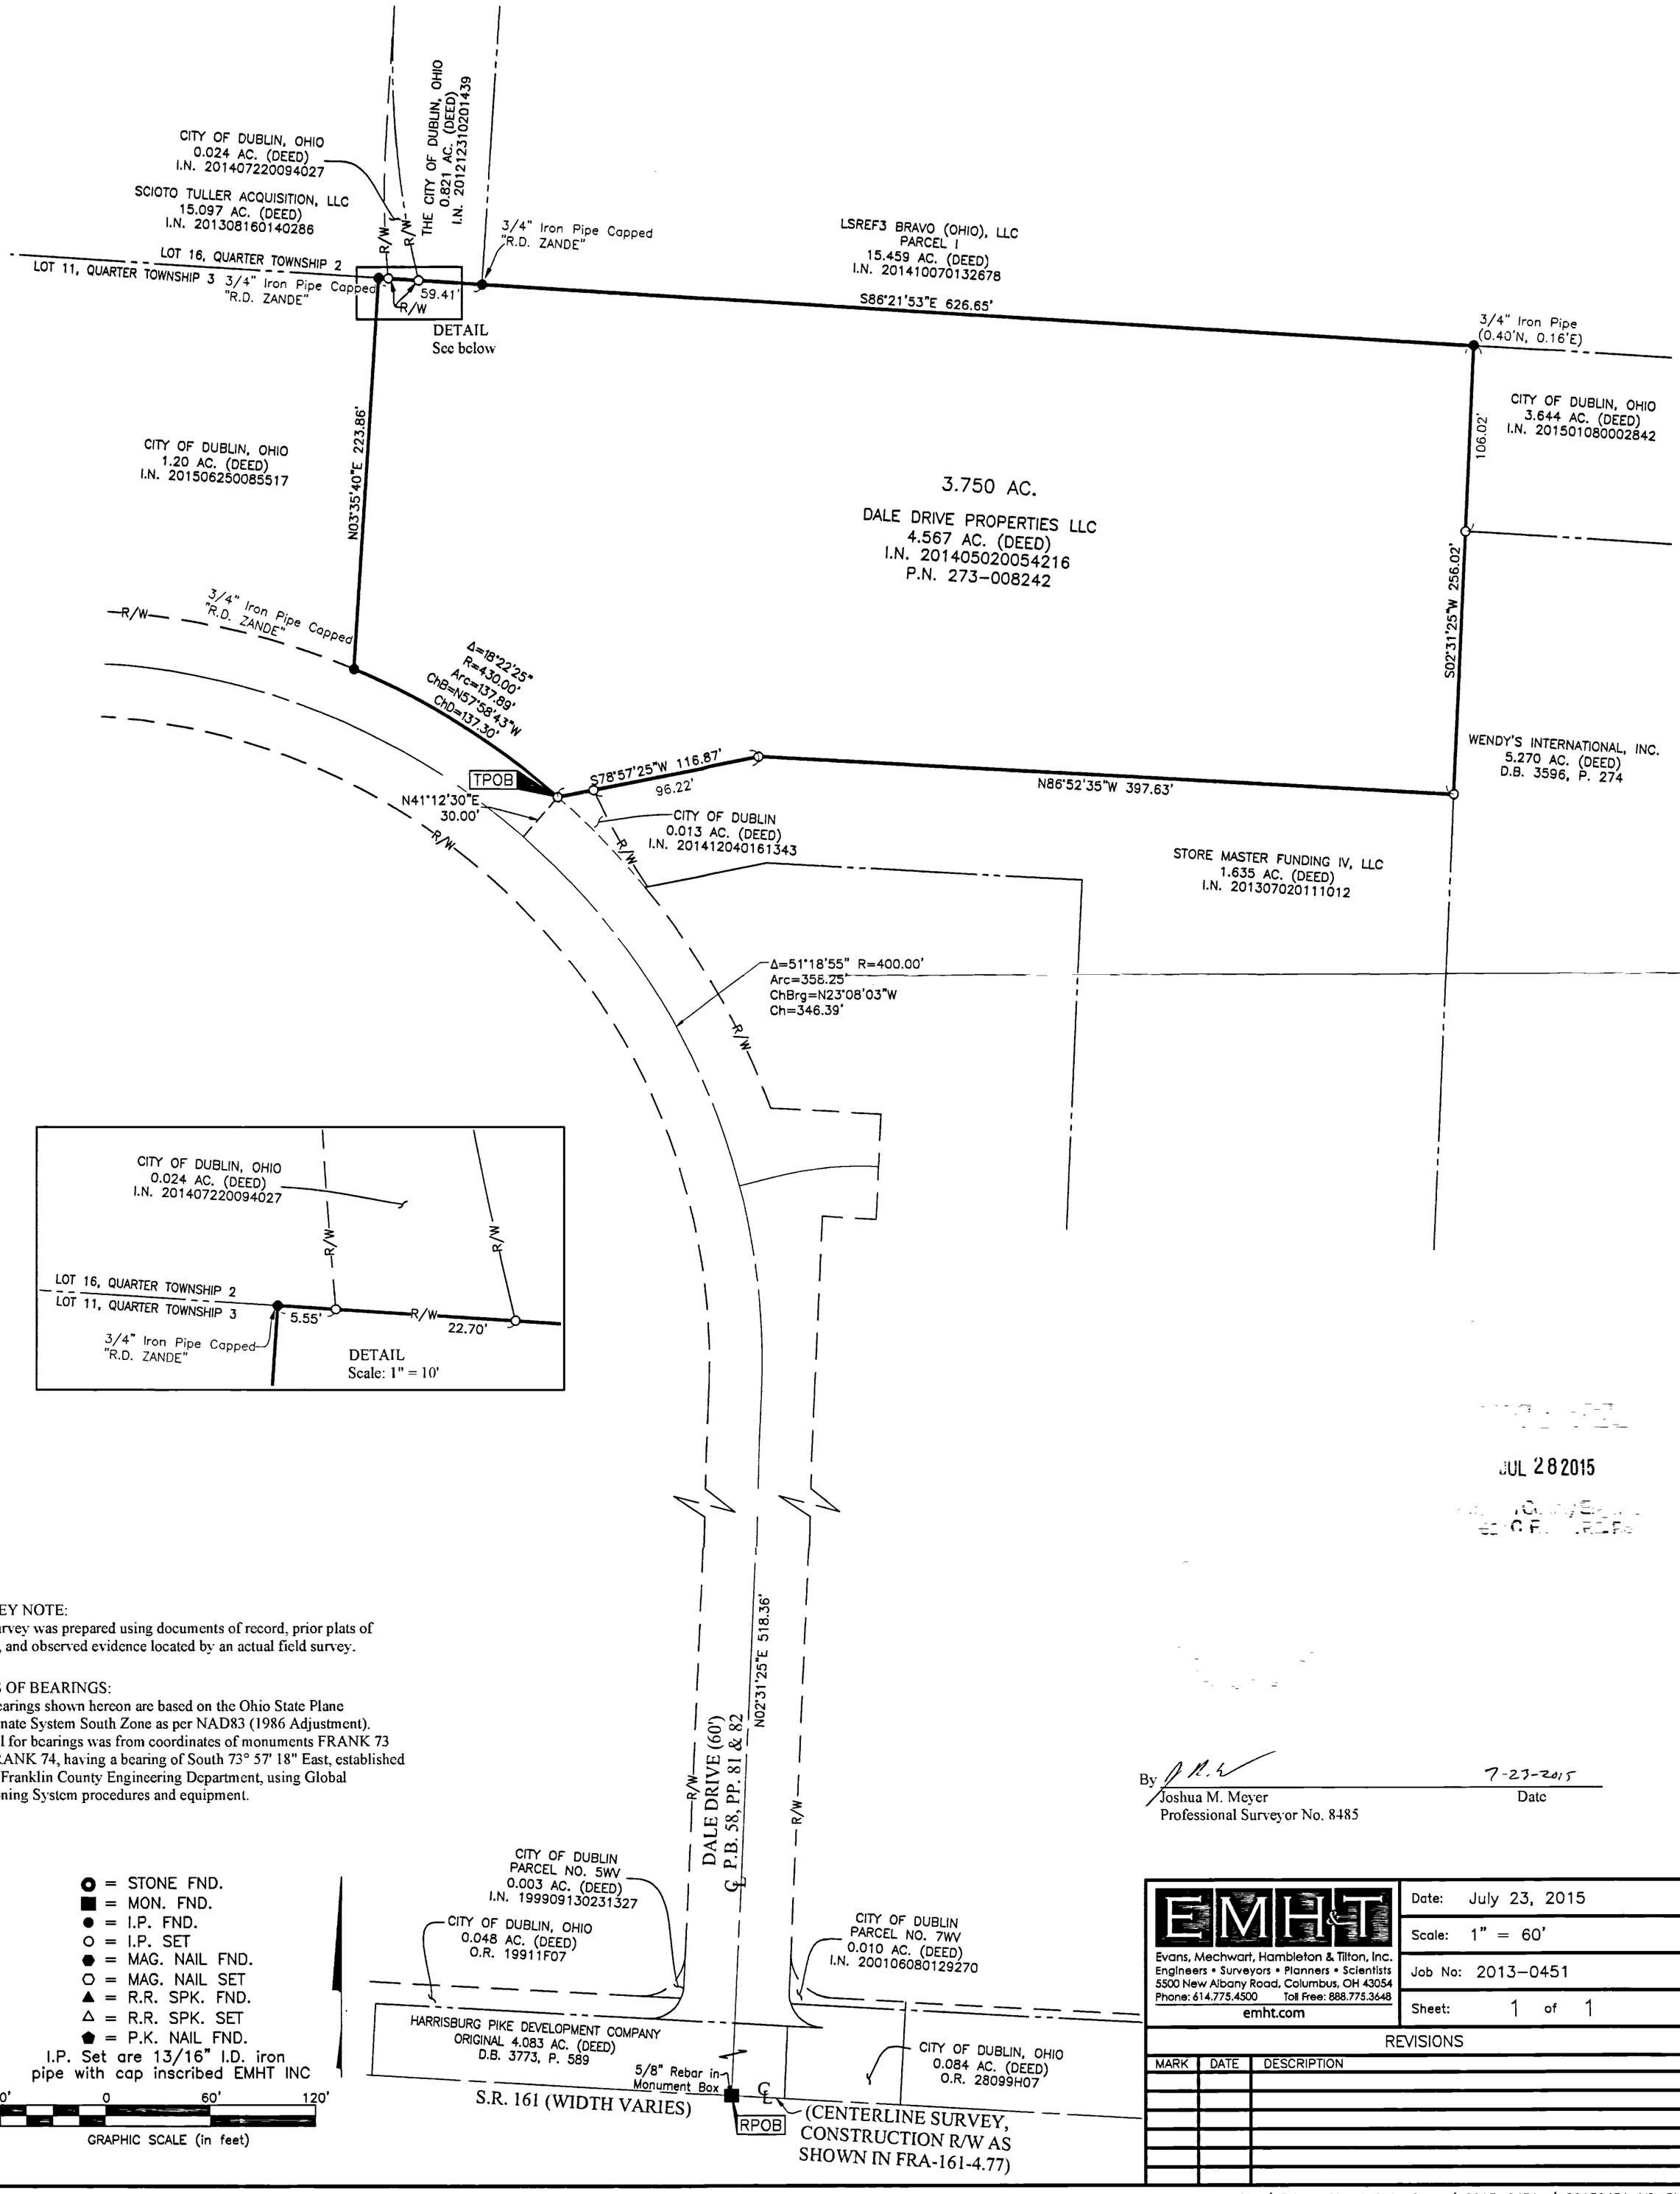

SURVEY NOTE:
This survey was prepared using documents of record, prior plats of survey, and observed evidence located by an actual field survey.

BASIS OF BEARINGS:
The Bearings shown hereon are based on the Ohio State Plane Coordinate System South Zone as per NAD83 (1986 Adjustment). Control for bearings was from coordinates of monuments FRANK 73 and FRANK 74, having a bearing of South 73° 57' 18" East, established by the Franklin County Engineering Department, using Global Positioning System procedures and equipment.

- ○ = STONE FND.
- ■ = MON. FND.
- ● = I.P. FND.
- ○ = I.P. SET
- ⬟ = MAG. NAIL FND.
- ⬡ = MAG. NAIL SET
- ▲ = R.R. SPK. FND.
- △ = R.R. SPK. SET
- ⬟ = P.K. NAIL FND.

I.P. Set are 13/16" I.D. iron pipe with cap inscribed EMHT INC

60' 0 60' 120'
GRAPHIC SCALE (in feet)

JUL 28 2015

By _____ 7-23-2015
Joshua M. Meyer Date
Professional Surveyor No. 8485

Evans, Mechwart, Hambleton & Tilton, Inc.
Engineers • Surveyors • Planners • Scientists
5500 New Albany Road, Columbus, OH 43054
Phone: 614.775.4500 Toll Free: 888.775.3648
emht.com

Date: July 23, 2015
Scale: 1" = 60'
Job No: 2013-0451
Sheet: 1 of 1

REVISIONS

MARK	DATE	DESCRIPTION

J:\20130451\DWG\04SHEETS\BOUNDARY\20130451-VS-BNDY-25.DWG plotted by GEIGER, STEVEN on 7/24/2015 9:50:27 AM last saved by SGEIGER on 7/24/2015 9:50:08 AM
Xrefs: 20140489-VS-BNDY-04.DWG