SURVEY OF ACREAGE PARCEL

QUARTER TOWNSHIP 3, TOWNSHIP 2, RANGE 16
UNITED STATES MILITARY LANDS
CITY OF COLUMBUS, COUNTY OF FRANKLIN, STATE OF OHIO

OCT 13 2015

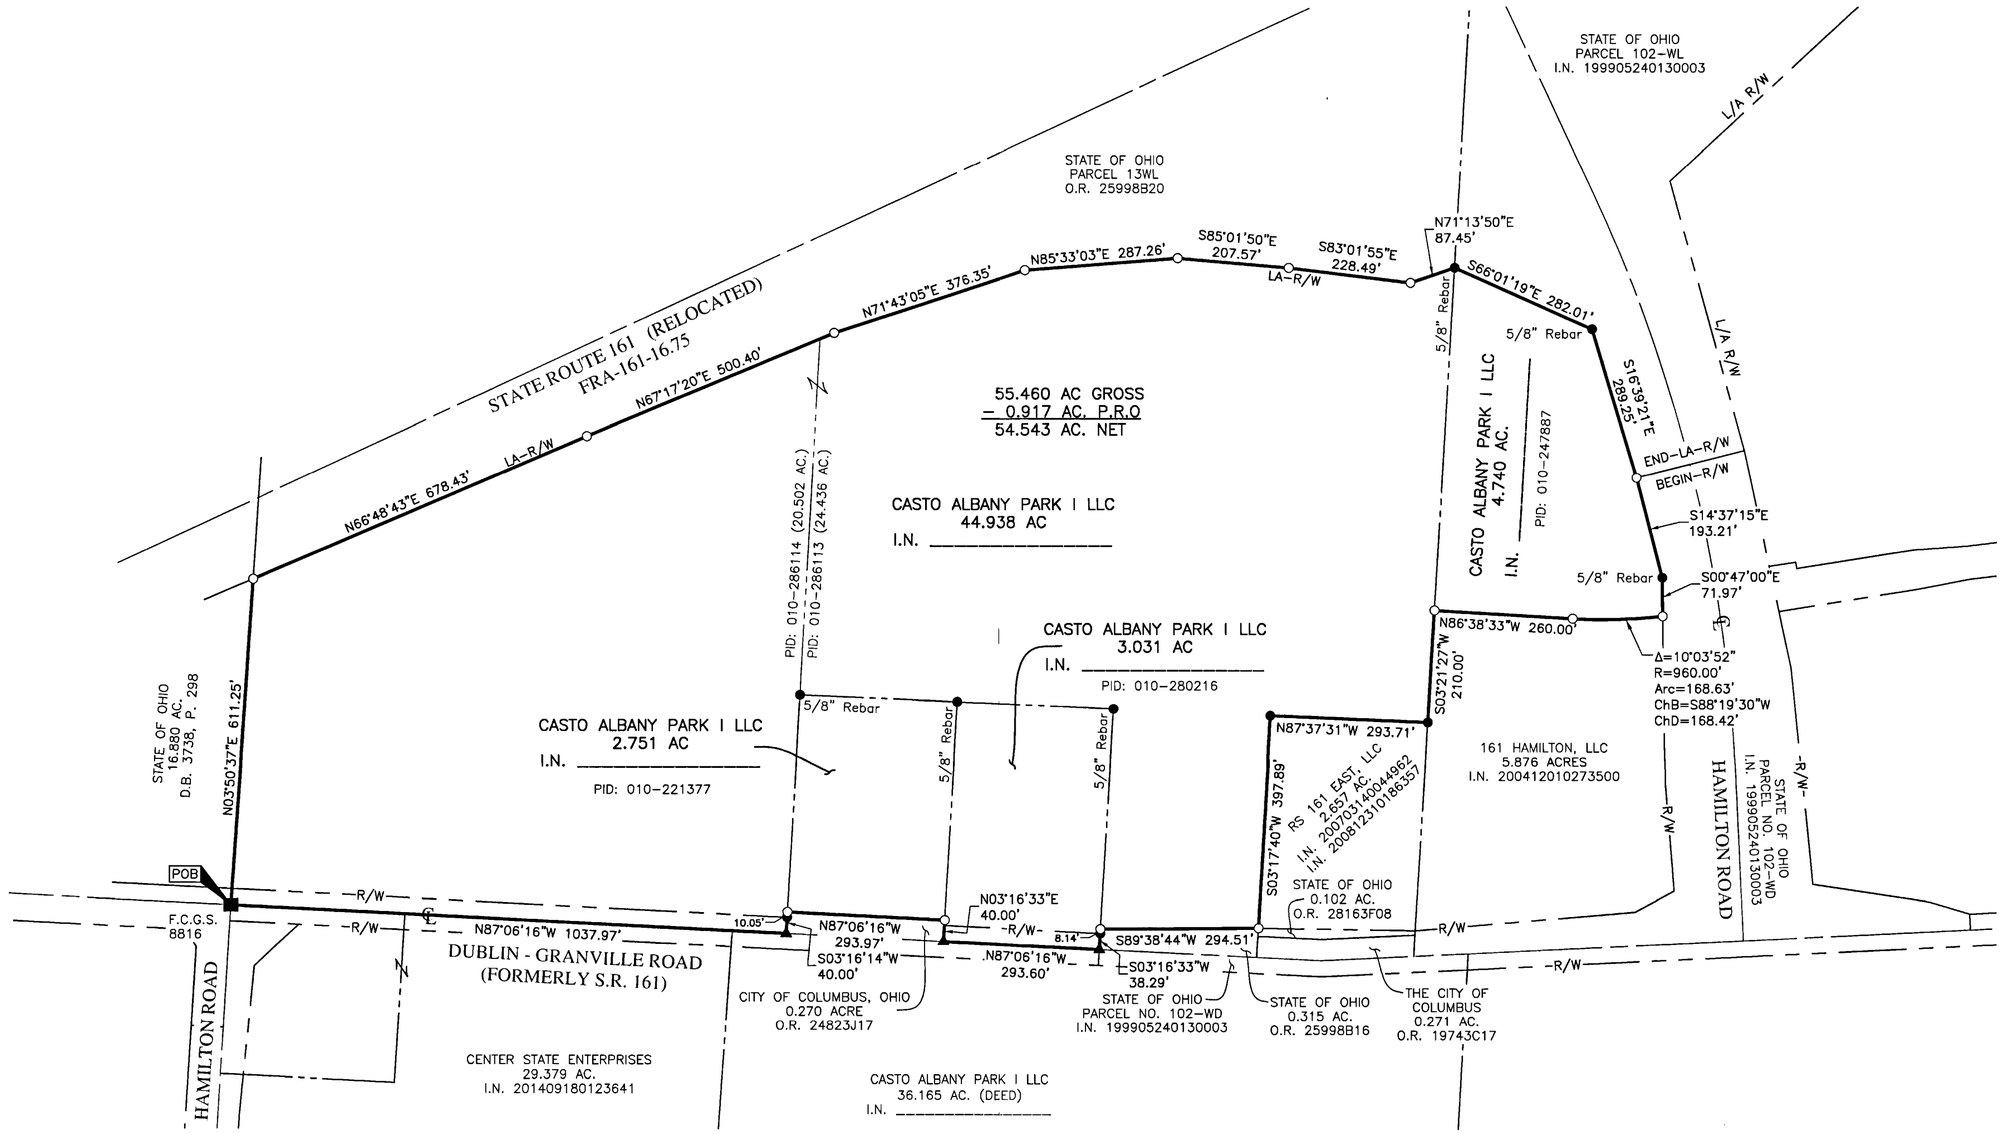

■ = MON. FND.
● = 3/4" I.P. FND. UNLESS NOTED
○ = I.P. SET
● = MAG. NAIL FND.
▲ = R.R. SPK. FND.
I.P. Set are 13/16" I.D. iron pipe with cap inscribed EMHT INC

200 0 200 400
GRAPHIC SCALE (in feet)

BASIS OF BEARINGS:
Bearings are based on the Ohio State Plane Coordinate System, South Zone, as per NAD83 (2007 Adjustment). Control for bearings was from coordinates of monuments FCGS 8815 & FCGS 8816, having a bearing of North 03° 23' 04" East for a portion of the centerline of Hamilton Road (Relocated), established by the Franklin County Engineering Department, using Global Positioning System procedures and equipment.

SURVEY NOTE:
This survey was prepared using documents of record, prior plats of survey, and observed evidence located by an actual field survey.

By _____ 10/13/15
Heather L. King
Professional Surveyor No. 8307
Date

EMH&T
Evans, Mechwart, Hambleton & Tilton, Inc.
Engineers • Surveyors • Planners • Scientists
5500 New Albany Road, Columbus, OH 43054
Phone: 614.775.4500 Toll Free: 888.775.3648
emht.com

Date: October 12, 2015
Scale: 1" = 200'
Job No: 2015-0932
Sheet: 1 of 1

REVISIONS

MARK	DATE	DESCRIPTION

Casto / Hamilton Crossing Lot Split / 2015-0932 / 20150932-VS-BNDY-06

J:\2015\0932\DWG\04SHEETS\BOUNDARY\20150932-VS-BNDY-06.DWG plotted by WEBB, TEAGUE on 10/12/2015 10:47:40 AM last saved by TWEBB on 10/12/2015 10:47:30 AM
Xrefs: