B-L-E

0.517 Acre Tract

City of Hilliard, Brown Township,
Franklin County, Ohio
VMS Numbers 6366 and 6640

RECEIVED

SEP 11 2015

Franklin County Engineer
Dean C. Ringle, P.E., P.S.

Bearings are based on N 78° 08' 28" W between Franklin County Monuments FCGS 5541 Reset and FCGS 7741 as shown on a right-of-way plan for Scioto & Darby Creek Road at Alton & Darby Creek Road, prepared by Kleingers and Associates for the Franklin County Engineer in 2006.

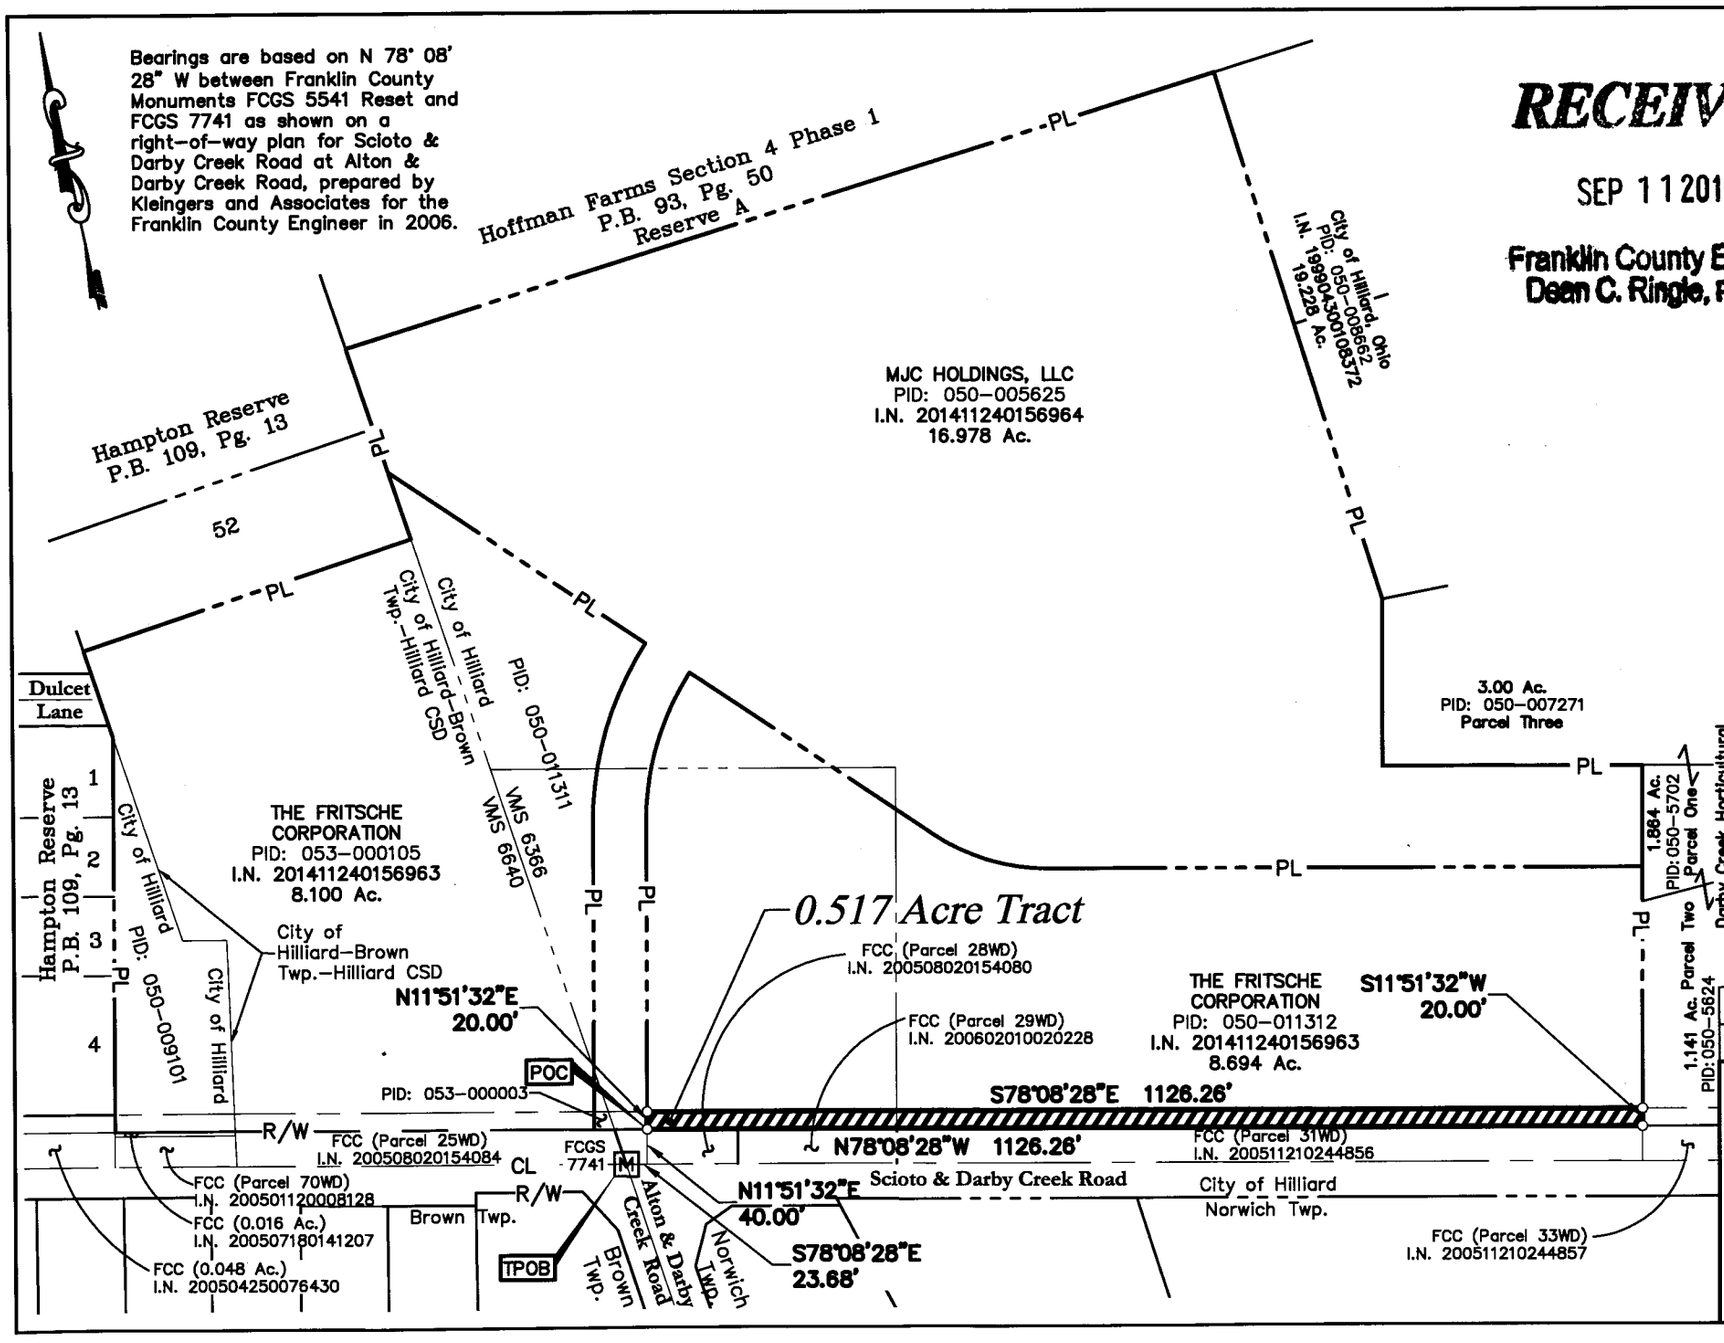

GRAPHIC SCALE

200 0 100 200

(IN FEET)
1 inch = 200 ft.

STATE OF OHIO
JONATHAN E. PHELPS
8241
REGISTERED
PROFESSIONAL SURVEYOR

This Survey is based on existing records from Franklin County, and from actual field survey work.

Jonathan E. Phelps 9/11/15
Jonathan E. Phelps — Date
Reg. No. 8241

DRAWN BY: JEP	JOB NO.: 14-0005-412
DATE: 9/11/2015	CHECKED BY: JEP

ADVANCED CIVIL DESIGN
ENGINEERS SURVEYORS
422 Beecher Road
Gahanna, Ohio 43230
ph 614.428.7750
fax 614.428.7755