H-1-D

SURVEY OF ACREAGE PARCEL
FOR ROADWAY PURPOSES

BEING SITUATE IN VIRGINIA MILITARY SURVEY NO. 1434,
CITY OF GROVE CITY, TOWNSHIP OF JACKSON, COUNTY
OF FRANKLIN, STATE OF OHIO

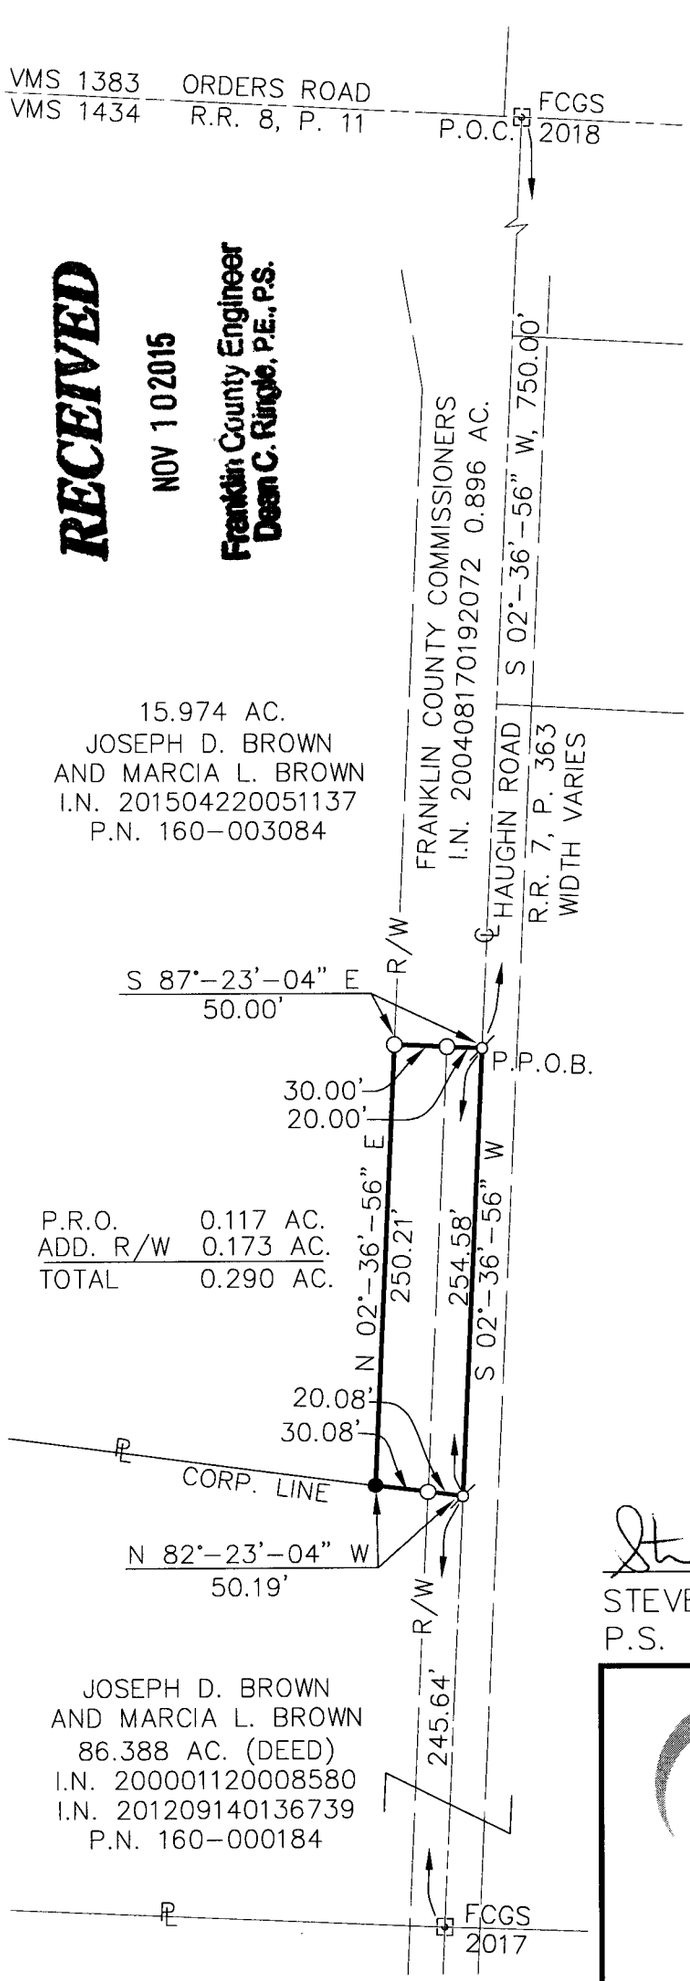

RECEIVED
NOV 10 2015
Franklin County Engineer
Dean C. Ringle, P.E., P.S.

The bearings shown on this plat are based on NAD 83, GEOID 2003, Ohio South Zone, ODOT VRS CORS Network and verified by field traverse utilizing and referencing the Franklin County Engineering Department monuments FCGS 5623, FCGS 2018, FCGS 2017 and L21. The bearing of South 02° 36' 56" East between monuments FCGS 2018 and FCGS 2017 was utilized as the "basis of bearings" for this plat.

SCALE: 1"=100'

0 100 200

LEGEND

- ● 5/8" X 30" REBAR W/CAP SET
- ○ IRON PIN FOUND
- MAG NAIL FOUND
- FCGS MONUMENT FOUND
- P.O.C. POINT OF COMMENCEMENT
- P.P.O.B. PRINCIPAL PLACE OF BEGINNING

STATE OF OHIO
STEVEN E. BOWERSOX
7059
REGISTERED
PROFESSIONAL SURVEYOR

STEVEN E. BOWERSOX
P.S. #7059

11/04/2015
DATE

CHOICE ONE ENGINEERING
SIDNEY, OHIO 937.497.0200
LOVELAND, OHIO 513.239.8554
PORTLAND, INDIANA 260.766.2500
www.CHOICEONEENGINEERING.com

DATE:	11-04-2015
DRAWN BY:	seb
JOB NUMBER:	FRA-GCI-1403
SHEET NUMBER	1 OF 1