Myers Surveying Company, Inc.

2740 East Main Street, Columbus 43209 (Bexley), Ohio
614-235-8677 FAX:614-235-4559

A Boundary Survey prepared for and certified to:

6970 Tussing Road LLC

Legal Description: Situated in The State of Ohio, County of Franklin, City of Columbus Being 0.011 Acres (500 Sq. Ft.) in Section 24, Township 12, Range 21, Refugee Lands, Part of a 1.745 Acre Tract Instrument Number 200310080322385

Posted Address: 6970 Tussing Road, Columbus, Ohio

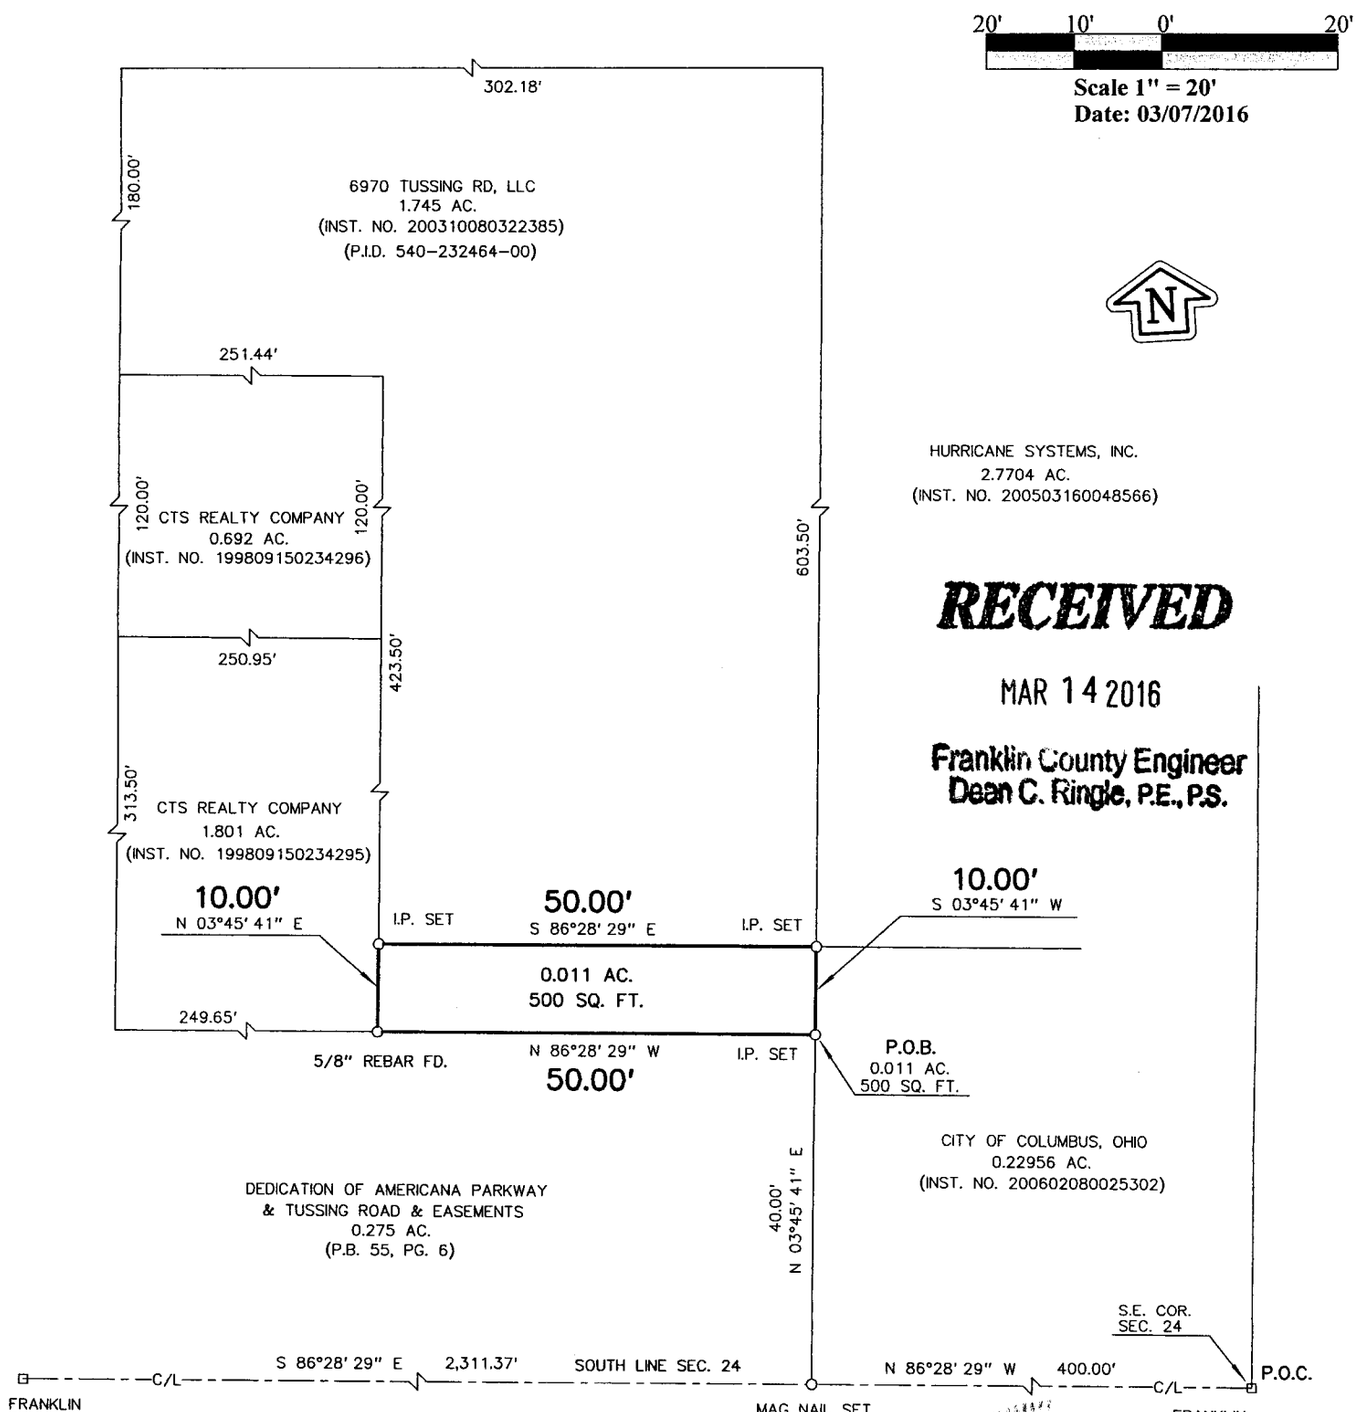

We hereby certify that the foregoing Boundary Survey was prepared from actual field measurements in accordance with Chapter 4733-37 Ohio Administrative Code. Iron pipes set are 30"x1" O.D. with an orange plastic plug inscribed "MYERS P.S. 6579", unless otherwise noted. Basis of bearings is the centerline of Tussing Road held as North 86° 28' 29" West per Plat Book 55, Page 6.

STATE OF OHIO
ALBERT J. MYERS 6579
REGISTERED PROFESSIONAL SURVEYOR

Myers Surveying Co., Inc.
By: [signature] 3/11/16
Professional Surveyor

Myers Order No. - 7-02/16/2016	Rec.	Field	DWG	Ltr.	Ck.
201602167	ASM	RW	DSC	DSC	