I-3-A

VANCE SURVEYING LTD.
15071 HYATT ROAD
MOUNT VERNON, OHIO 43050
PH. (740) 397-6296
FAX (740) 397-6032
vancesurveying@gmail.com

SURVEY FOR
SALLY ARMSTRONG
NORTHEAST QUARTER OF SECTION 3, TOWNSHIP 2, RANGE 16, USML,
PLAIN TOWNSHIP, FRANKLIN COUNTY, STATE OF OHIO

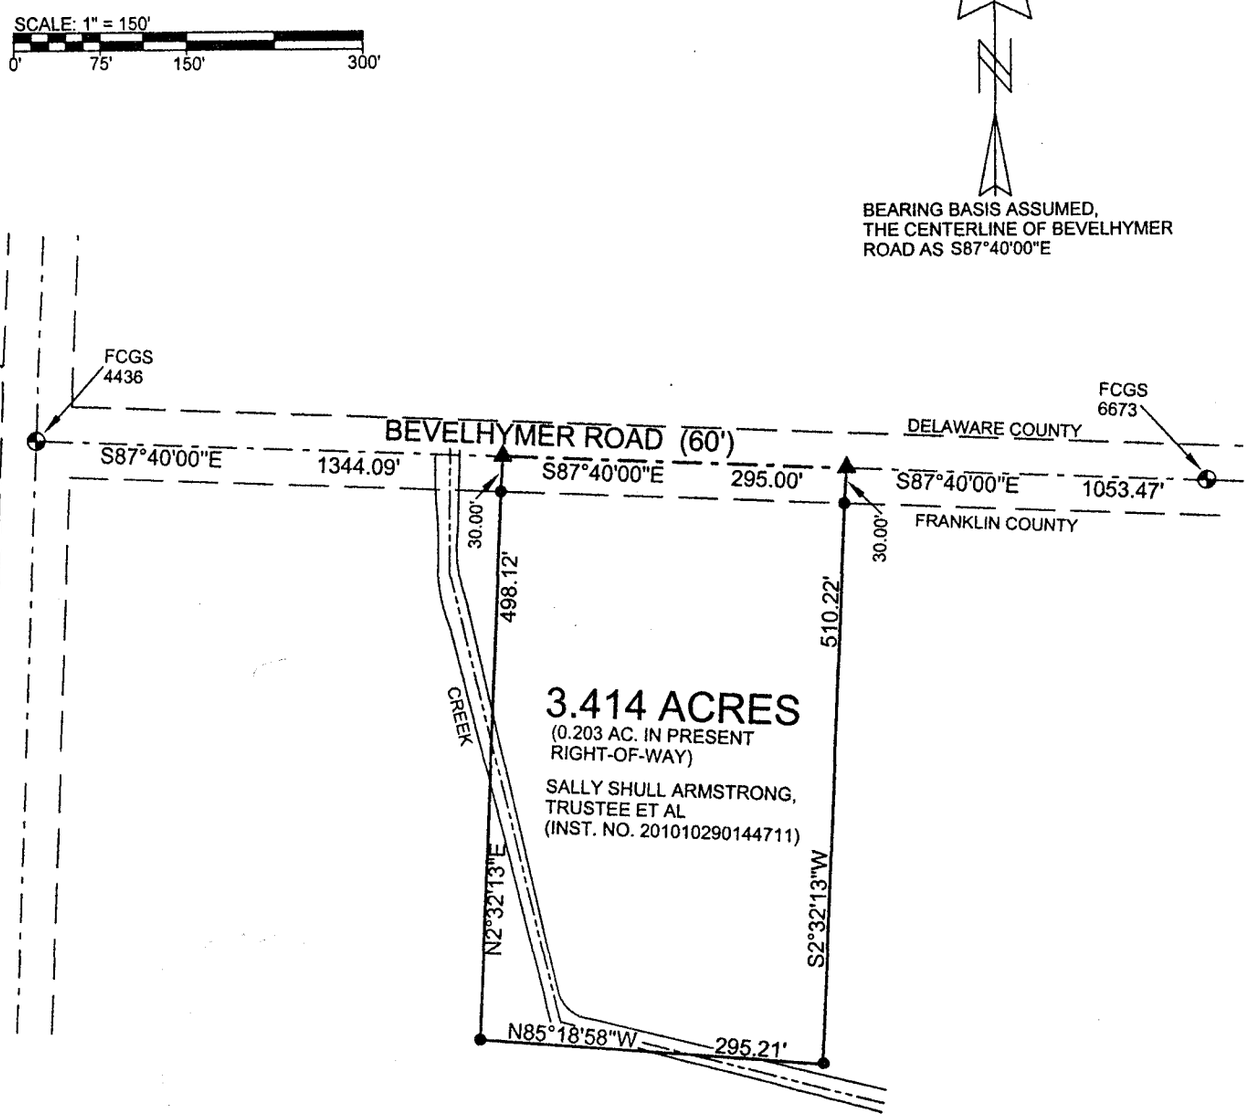

SALLY SHULL ARMSTRONG, TRUSTEE ET AL (INST. NO. 201010290144711)
PARCEL NO. 220-000092-00 40.685 AC
-3.414 AC.
=37.271 AC. REMAINING

RECEIVED
JUL 2 / 2015
Franklin County Engineer
Dean C. Ringle, P.E., P.S.

LEGEND
- FCGS MONUMENT
- ▲ MAG NAIL SET
- ● 5/8" x 30" IRON PIN SET W/ PLASTIC CAP STAMPED "VANCE 7922"

REFERENCE MATERIALS:
FRANKLIN COUNTY GIS
ALL DEEDS AS SHOWN

CERTIFICATION: WE HEREBY CERTIFY THAT THE FOREGOING SURVEY WAS PREPARED FROM ACTUAL FEILD MEASUREMENTS, IN ACCORDANCE WITH CHAPTER 4733-37, OHIO ADMINISTRATIVE CODE.

Samuel R Vance

SAMUEL R. VANCE
REGISTERED SURVEYOR NO. 7922

JULY, 29, 2015

DRAWN BY: SRV