Myers Surveying Company, Inc.

2740 East Main Street, Columbus 43209 (Bexley), Ohio
614-235-8677 FAX:614-235-4559

A Boundary Survey prepared for and certified to:

Dean L. & Julia A. Choops

Legal Description: Situated in The State of Ohio, County of Franklin, Village of Minerva Park Being Part of Lots 484 and 485 Minerva Park East, Plat Book 18, Page 67

Posted Address: 3182 Minerva Lake Road, Minerva Park, Ohio

RECEIVED
MAR 16 2016
Franklin County Engineer
Dean C. Ringle, P.E., P.S.

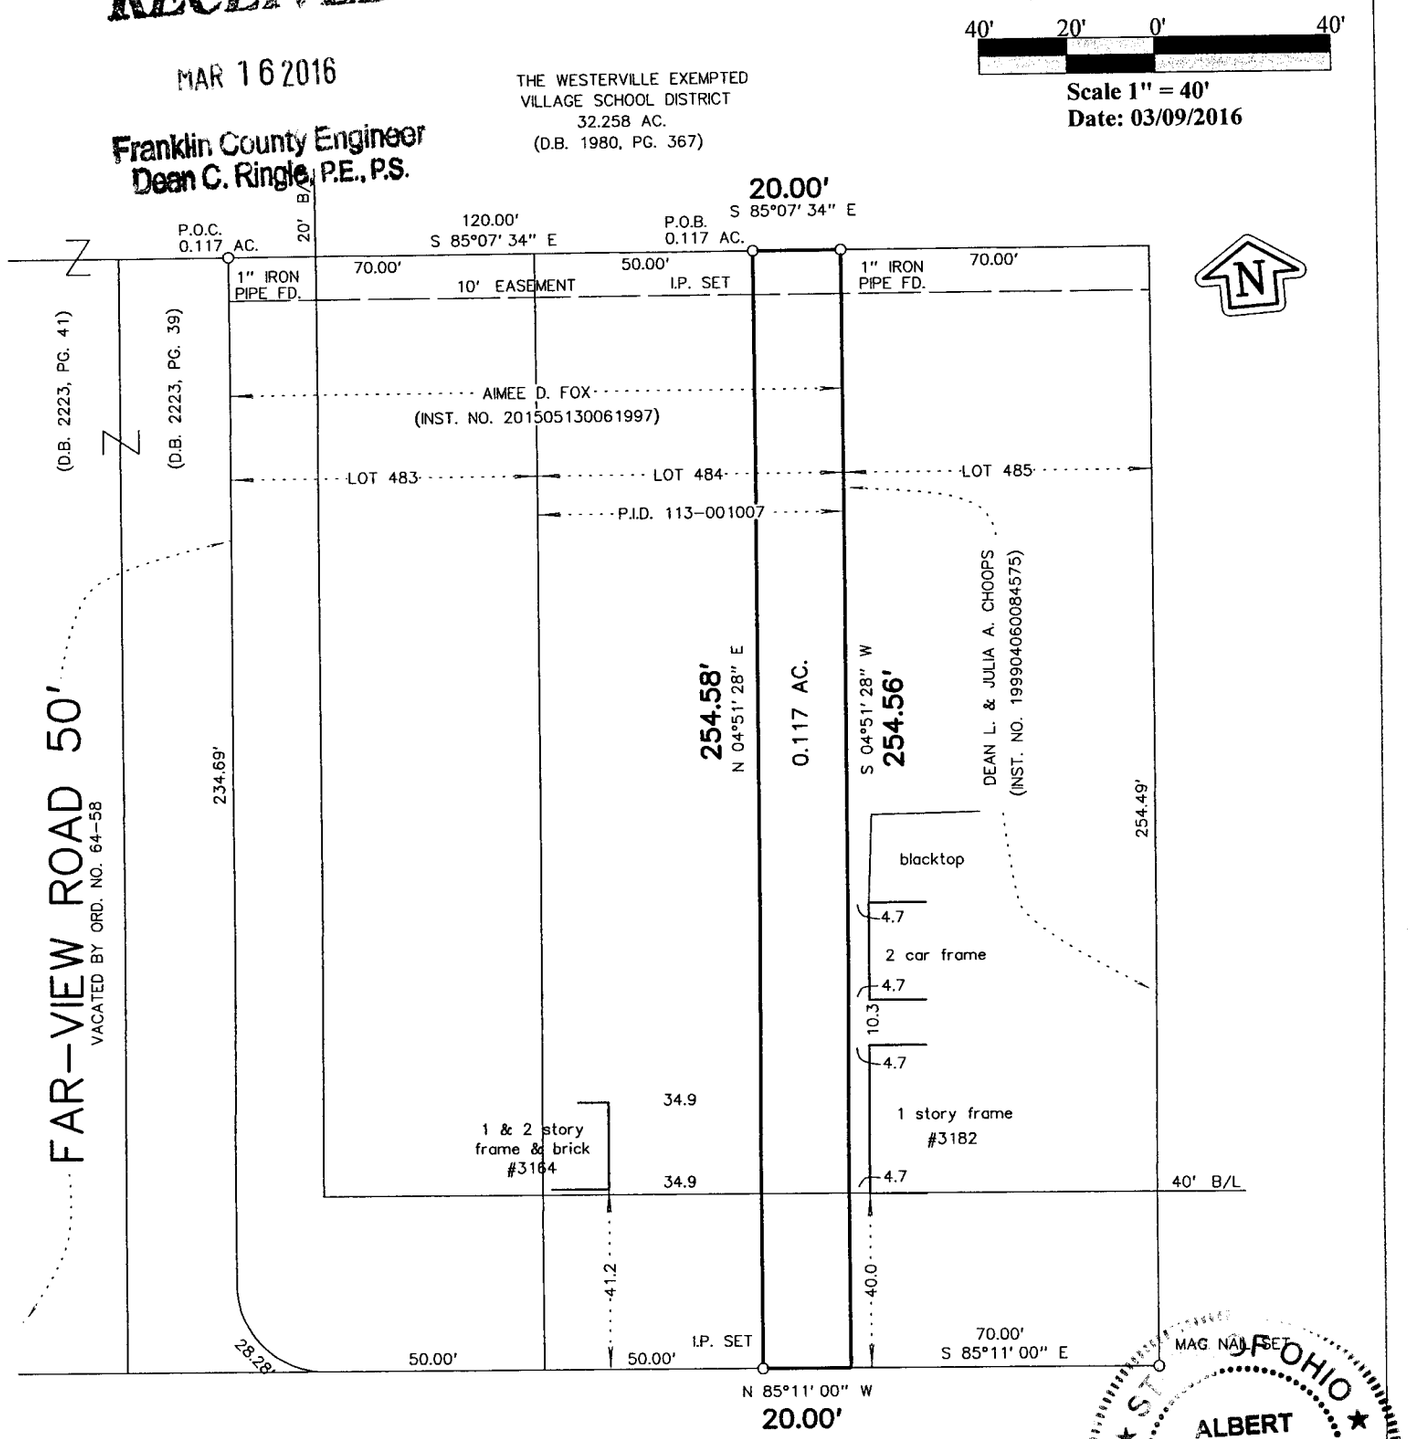

We hereby certify that the foregoing Boundary Survey was prepared from actual field measurements in accordance with Chapter 4733-37 Ohio Administrative Code. Iron pipes set are 30"x1" O.D. with an orange plastic plug inscribed "MYERS P.S. 6579", unless otherwise noted. Basis of bearings is the centerline of Minerva Lake Road held as North 85° 11' 00" West per Plat Book 18, Page 67.

STATE OF OHIO
ALBERT J. MYERS 6579
REGISTERED PROFESSIONAL SURVEYOR

Myers Surveying Co., Inc.

By _____ 3/16/16

Professional Surveyor

Myers Order No. - 4-02/18/2016 201602184	Rec.	Field	DWG	Ltr.	Ck.