SURVEY OF ACREAGE PARCEL

QUARTER TOWNSHIP 3, TOWNSHIP 2, RANGE 17
UNITED STATES MILITARY LANDS
CITY OF COLUMBUS, COUNTY OF FRANKLIN, STATE OF OHIO

REVISED
MAY 18 2017

LINE TABLE		
LINE	BEARING	DISTANCE
L1	N29°42'17"E	25.00'
L2	S60°17'43"E	30.00'
L3	S29°42'17"W	5.00'

CURVE TABLE					
CURVE	DELTA	RADIUS	ARC	CH. BEARING	CH. DIST.
C1	90°00'00"	20.00'	31.42'	S15°17'43"E	28.28'

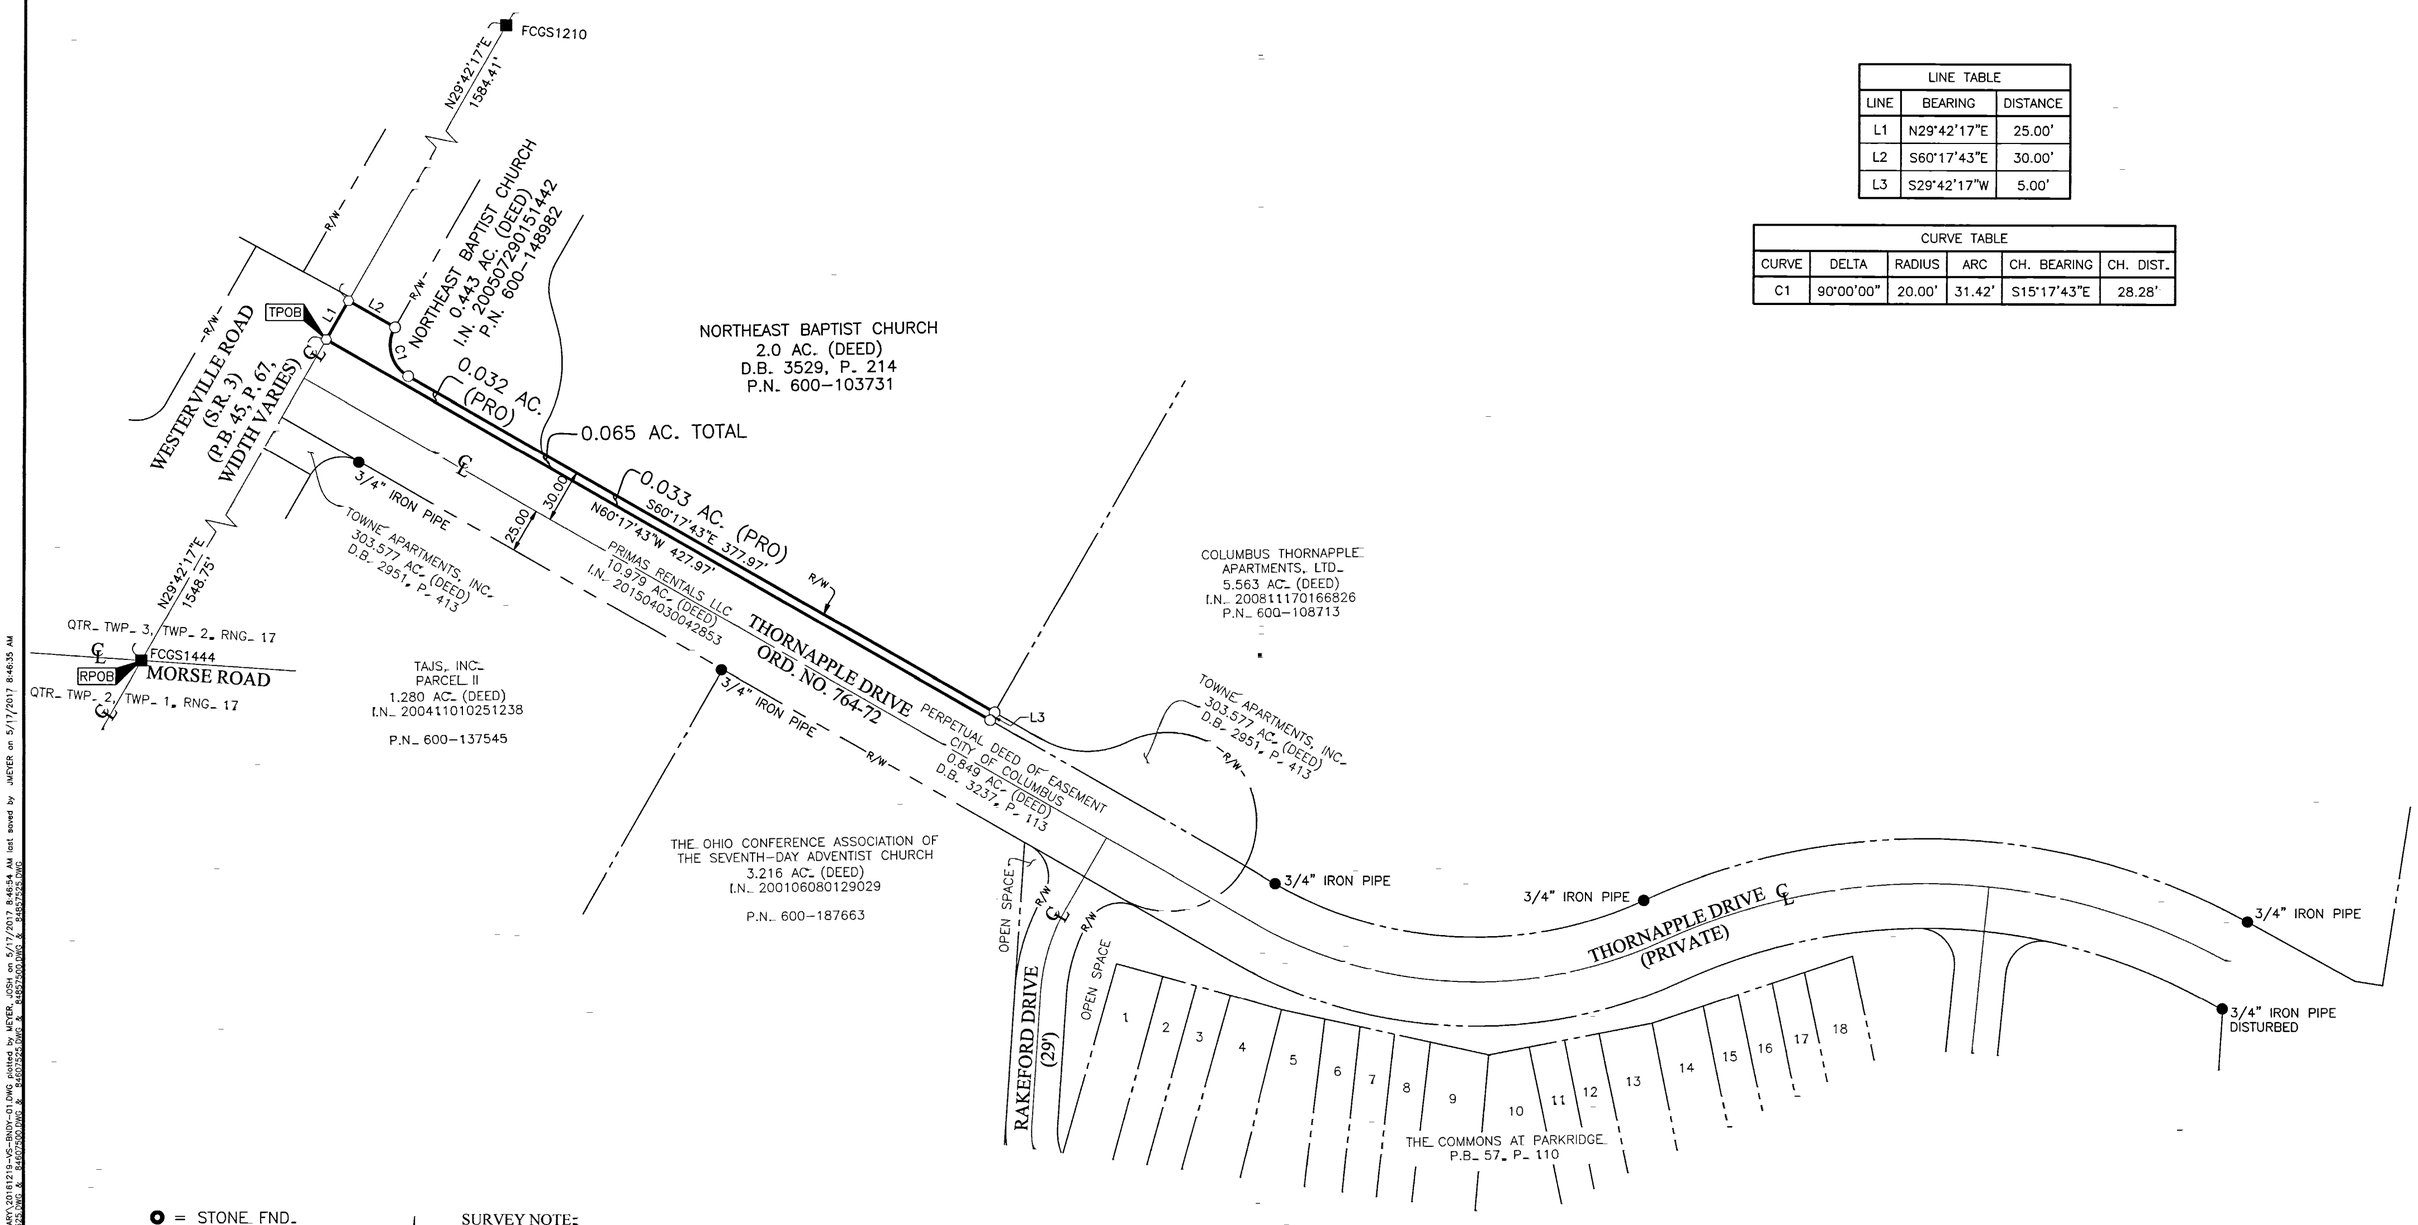

- ○ = STONE FND.
- ■ = MON. FND.
- ● = I.P. FND.
- ○ = I.P. SET
- ⬢ = MAG. NAIL FND.
- ⬡ = MAG. NAIL SET
- ▲ = R.R. SPK. FND.
- △ = R.R. SPK. SET
- ⬟ = P.K. NAIL FND.

I.P. Set are 13/16" I.D. iron pipes 30" long with cap inscribed EMHT INC.

60 0 60 120
GRAPHIC SCALE (in feet)

SURVEY NOTE:
This survey was prepared using documents of record, prior plats of survey, and observed evidence located by an actual field survey in October 2016 and May 2017.

BASIS OF BEARINGS:
The Bearings shown hereon are based on the Ohio State Plane Coordinate System South Zone as per NAD83 (NSRS2007). Control for bearings was from coordinates of monuments CLARKAZIMUTH and CLARK19281982, having a bearing of South 00° 40' 05" West, established by the Franklin County Engineering Department, using Global Positioning System procedures and equipment.

STATE OF OHIO
JOSHUA M. MEYER
8485
REGISTERED
PROFESSIONAL SURVEYOR

By _____ 5-17-2017
Joshua M. Meyer
Professional Surveyor No. 8485
Date

EMH&T
Evans, Mechwart, Hambleton & Tilton, Inc.
Engineers • Surveyors • Planners • Scientists
5500 New Albany Road, Columbus, OH 43054
Phone: 614.775.4500 Toll Free: 888.775.3648
emht.com

Date: May 17, 2017
Scale: 1" = 60'
Job No: 2016-1219
Sheet: 1 of 1

REVISIONS

MARK	DATE	DESCRIPTION

Signal Installation — GES 2016 — City of Columbus / 20161219-VS-BNDY-01

J:\20161219\DWG\2) WESTERVILLE RD AT THORNAPPLE\04SHEETS\BOUNDARY\20161219-VS-BNDY-01.DWG plotted by MEYER, JOSH on 5/17/2017 8:46:54 AM last saved by JMEYER on 5/17/2017 8:46:35 AM
Xrefs: 84107500.DWG & 84357500.DWG & 84357525.DWG & 84407500.DWG & 84407525.DWG & 84857500.DWG & 84857525.DWG