Myers Surveying Company, Inc.

2740 East Main Street, Columbus 43209 (Bexley), Ohio
614-235-8677 FAX:614-235-4559

A Boundary Survey prepared for and certified to:

Jim Hyre & Kerry Ruberg

Legal Description: Situated in The State of Ohio, County of Franklin, City of Grandview Heights Being Part of Lot 6 Urlin Terrace Addition, Plat Book 5, Page 299

Posted Address: 1000-1020 Elmwood Avenue, Grandview Heights, Ohio

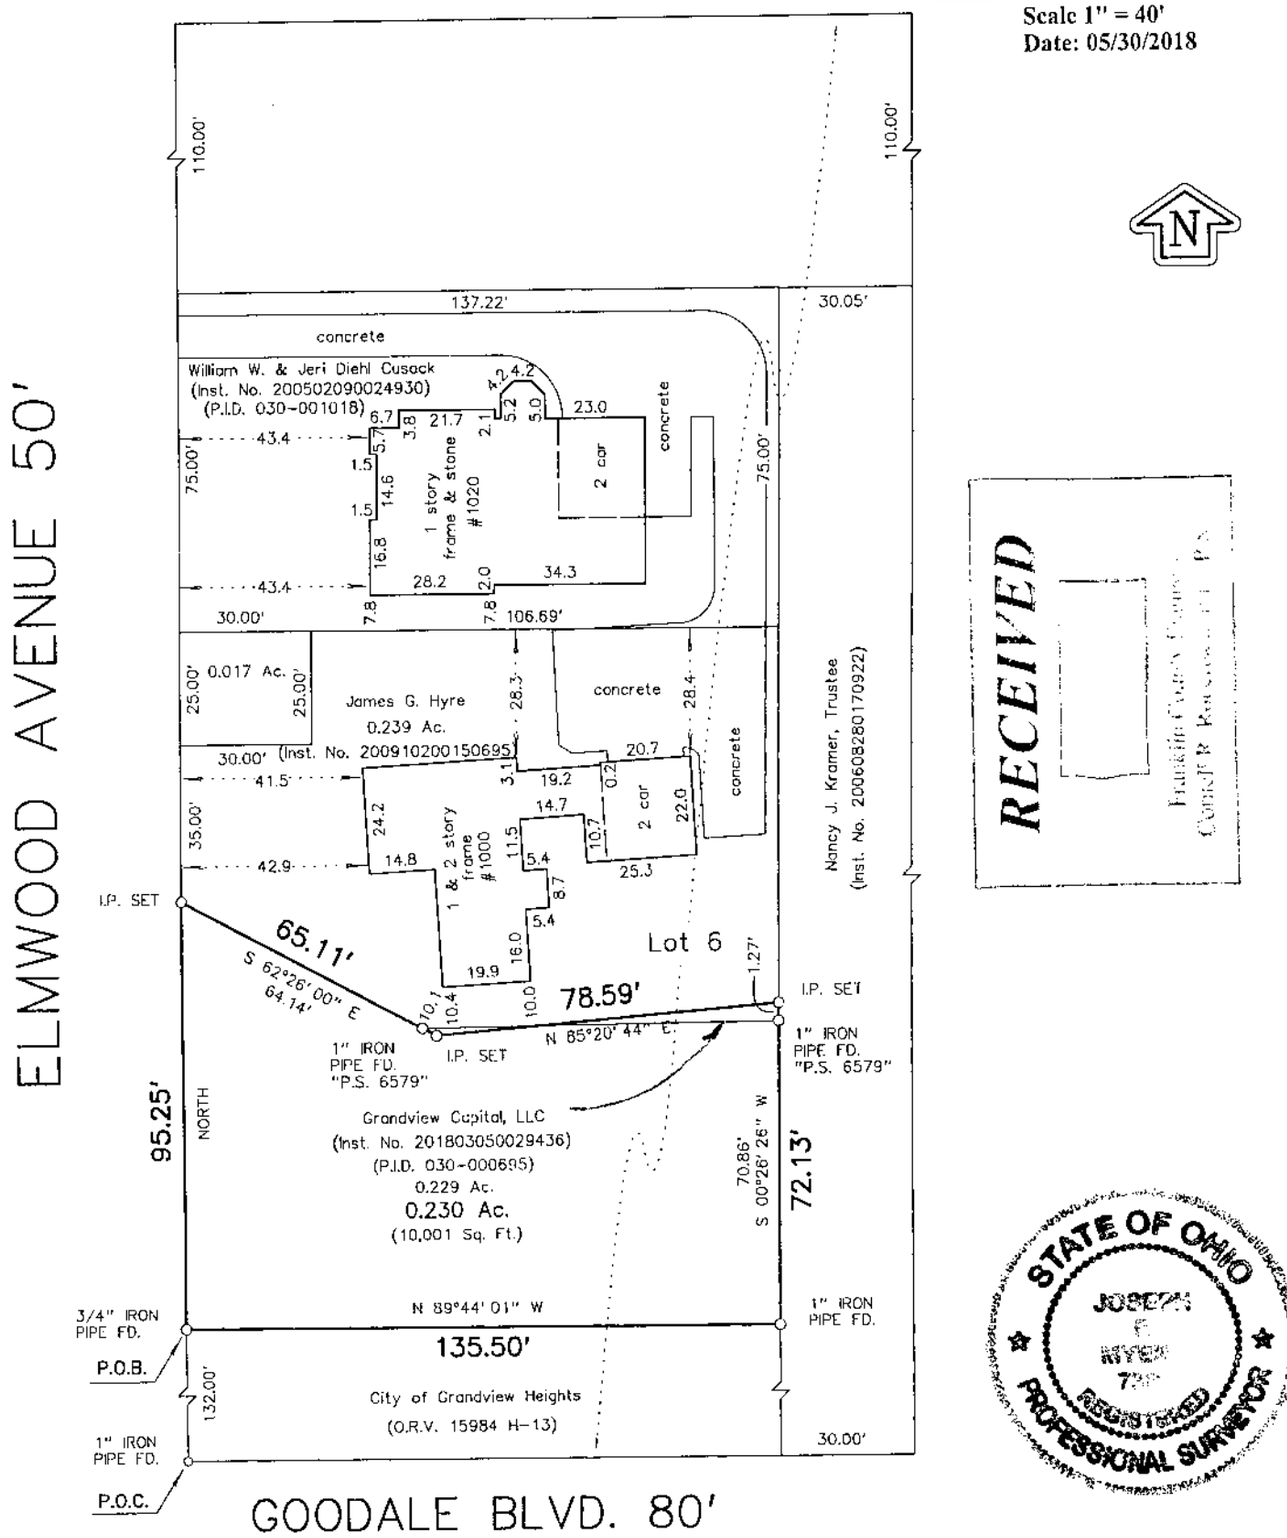

Myers Surveying Co., Inc.

By [signature]
5/30/2018
Professional Surveyor

We hereby certify that the foregoing Boundary Survey was prepared from actual field measurements in accordance with Chapter 4733-37 Ohio Administrative Code. Iron pipes set are 30"x1" O.D. with an orange plastic plug inscribed "MYERS P.S. 6579", unless otherwise noted. Basis of bearings is the east line of Elmwood Avenue assumed as NORTH.

Myers Order No. - 2-06/16/2017	Rec.	Field	DWG	Ltr.	Ck.