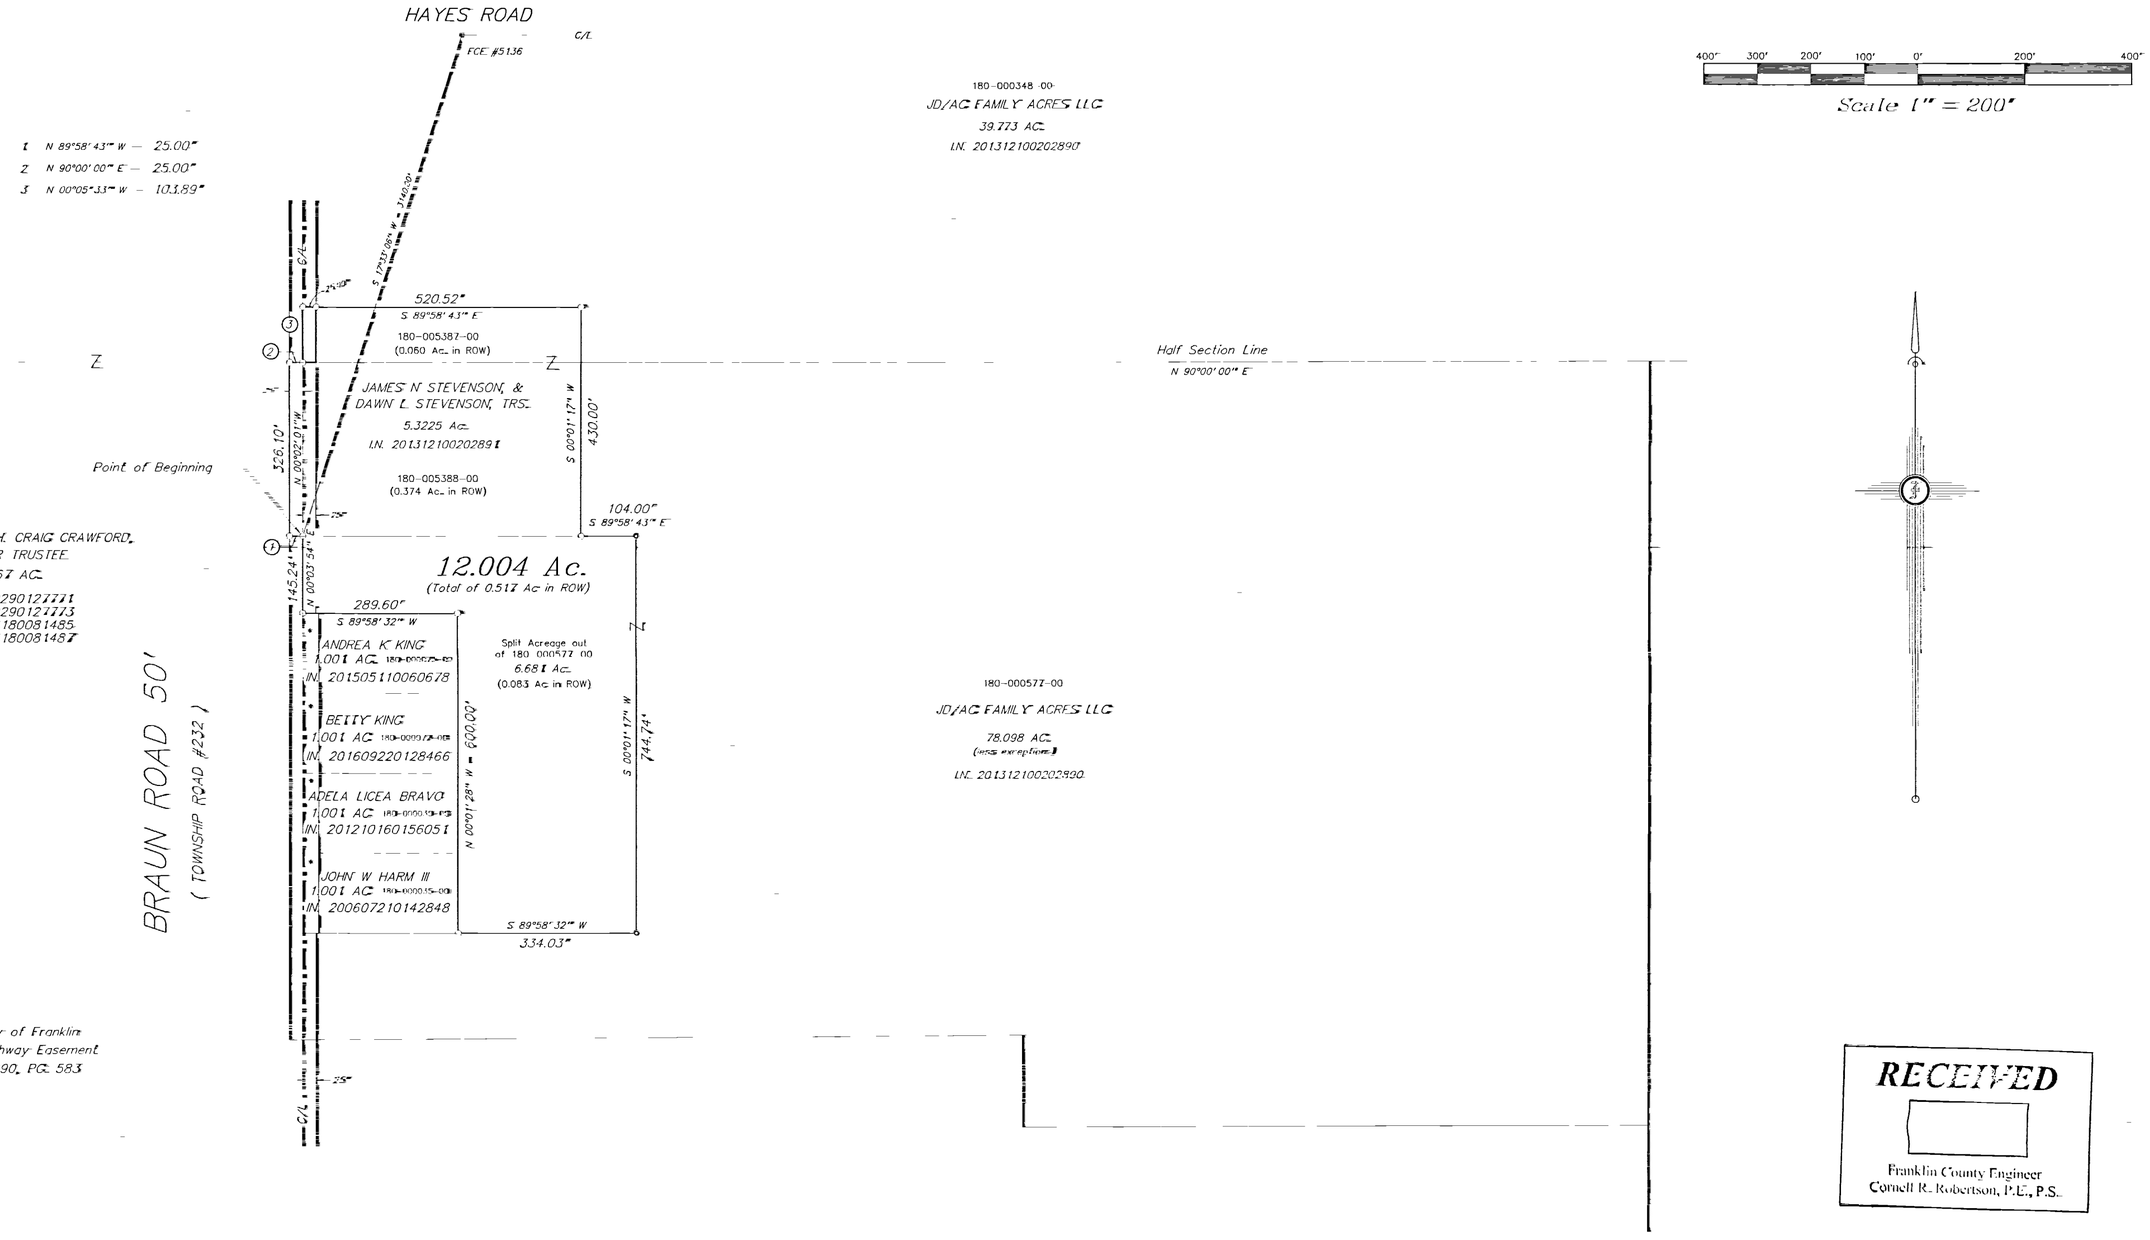

* County of Franklin
30" Highway Easement
D.B. 3690, PG. 583

RECEIVED
Franklin County Engineer
Cornell R. Robertson, P.E., P.S.

Situated in the State of Ohio, County of Franklin, Township of Madison,
Section 4, Township 10, Range 21, Congress Lands East of the Scioto

For:

MR. JAMES STEVENSON

I hereby certify:

that the foregoing Boundary Survey was prepared from actual field measurements in accordance with Chapter 4733-37, Ohio Administrative Code. Iron pins set are 30" X 1" (OD) with an orange plastic cap inscribed "FARLEY P.S. 7566". All documents referenced herein are of record in the Office of the Franklin County Recorder, Columbus, Ohio. Bearings are based on the north line of the 5.3225 acre tract as North 90° 00' 00" East.

9/6/18

Matthew D. Farley, Professional Surveyor No. 7566.

Matthew D. Farley, P.S.
57 South High Street
Canal Winchester, Ohio 43110
(614) 404-7566
mfarley@wcnoway.com