SURVEY OF ACREAGE PARCEL

STATE OF OHIO, COUNTY OF FRANKLIN, VILLAGE OF OBETZ

SECTION 25 & 36, TOWNSHIP 4 NORTH, RANGE 22 WEST, CONGRESS LANDS

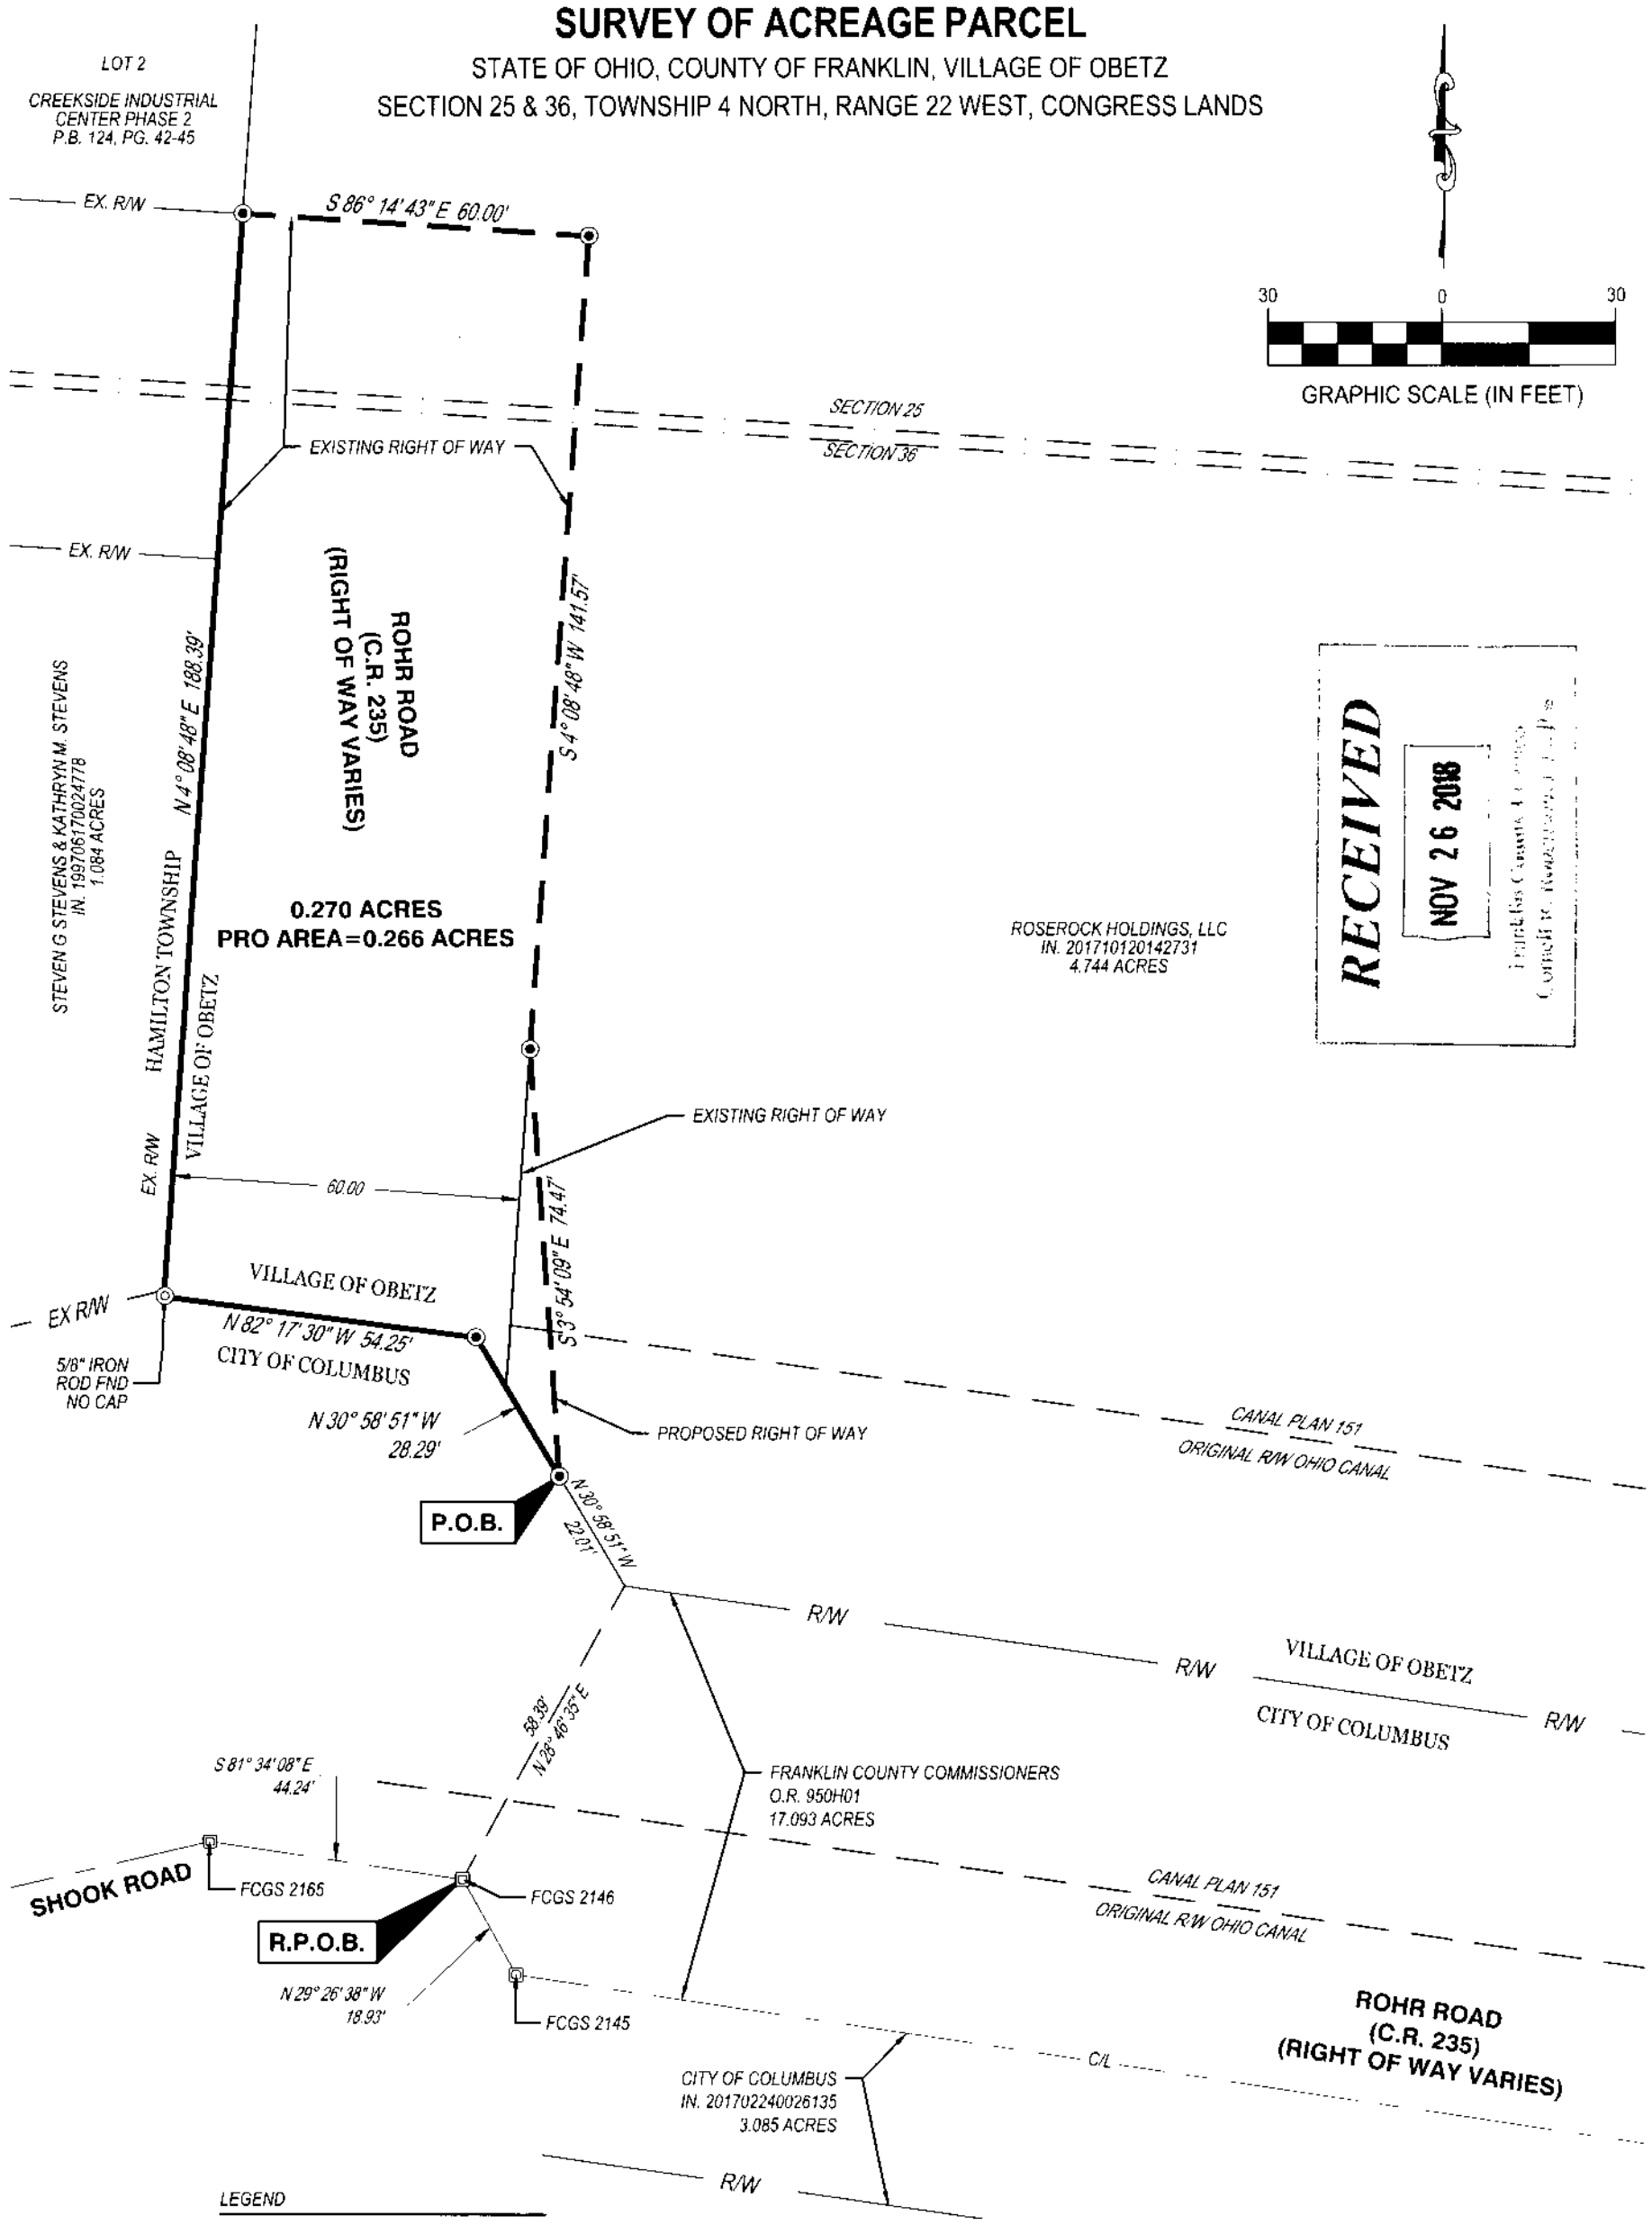

RECEIVED
NOV 26 2018

LEGEND

- FOUND COUNTY MONUMENT
- 5/8"x30" REBAR W/ YELLOW CAP STAMPED "CESO" SET
- FOUND IRON PIN

BASIS OF BEARING:

BEARING SYSTEM BASED ON OHIO STATE PLANE COORDINATE SYSTEM SOUTH ZONE NAD83(2011) AND FURTHER BASED ON THE BEARING OF S 81°34'08" E DERIVED BETWEEN F.C.G.S. 2165 AND F.C.G.S. 2146.

11-26-18

JEFFREY A. MILLER, OHIO PS NO 7211 — DATE

jeff.miller@cesoinc.com

0.270 ACRE RIGHT OF WAY		
ROHR ROAD		
CITY OF OBETZ		FRANKLIN COUNTY, OHIO
SCALE: 1"=30'	DATE: NOVEMBER 2018	
DESIGN: N/A	CESO WWW.CESOINC.COM	JOB NO.: 753783
DRAWN: ALB		SHEET NO.:
CHECKED: JAM		1 OF 1

W:\PROJECTS\LOVES\753783 - OBETZ, OH\04-SURVEY\PLAN\753783-SURV-RIGHT OF WAY-ROHR RD.DWG - 11/26/2018 11:09 AM