D-4-E

SURVEY PLAT

Plat showing a 34.198 acre tract
located in Virginia Military Survey No. 882,
Brown Township, Franklin County, Ohio

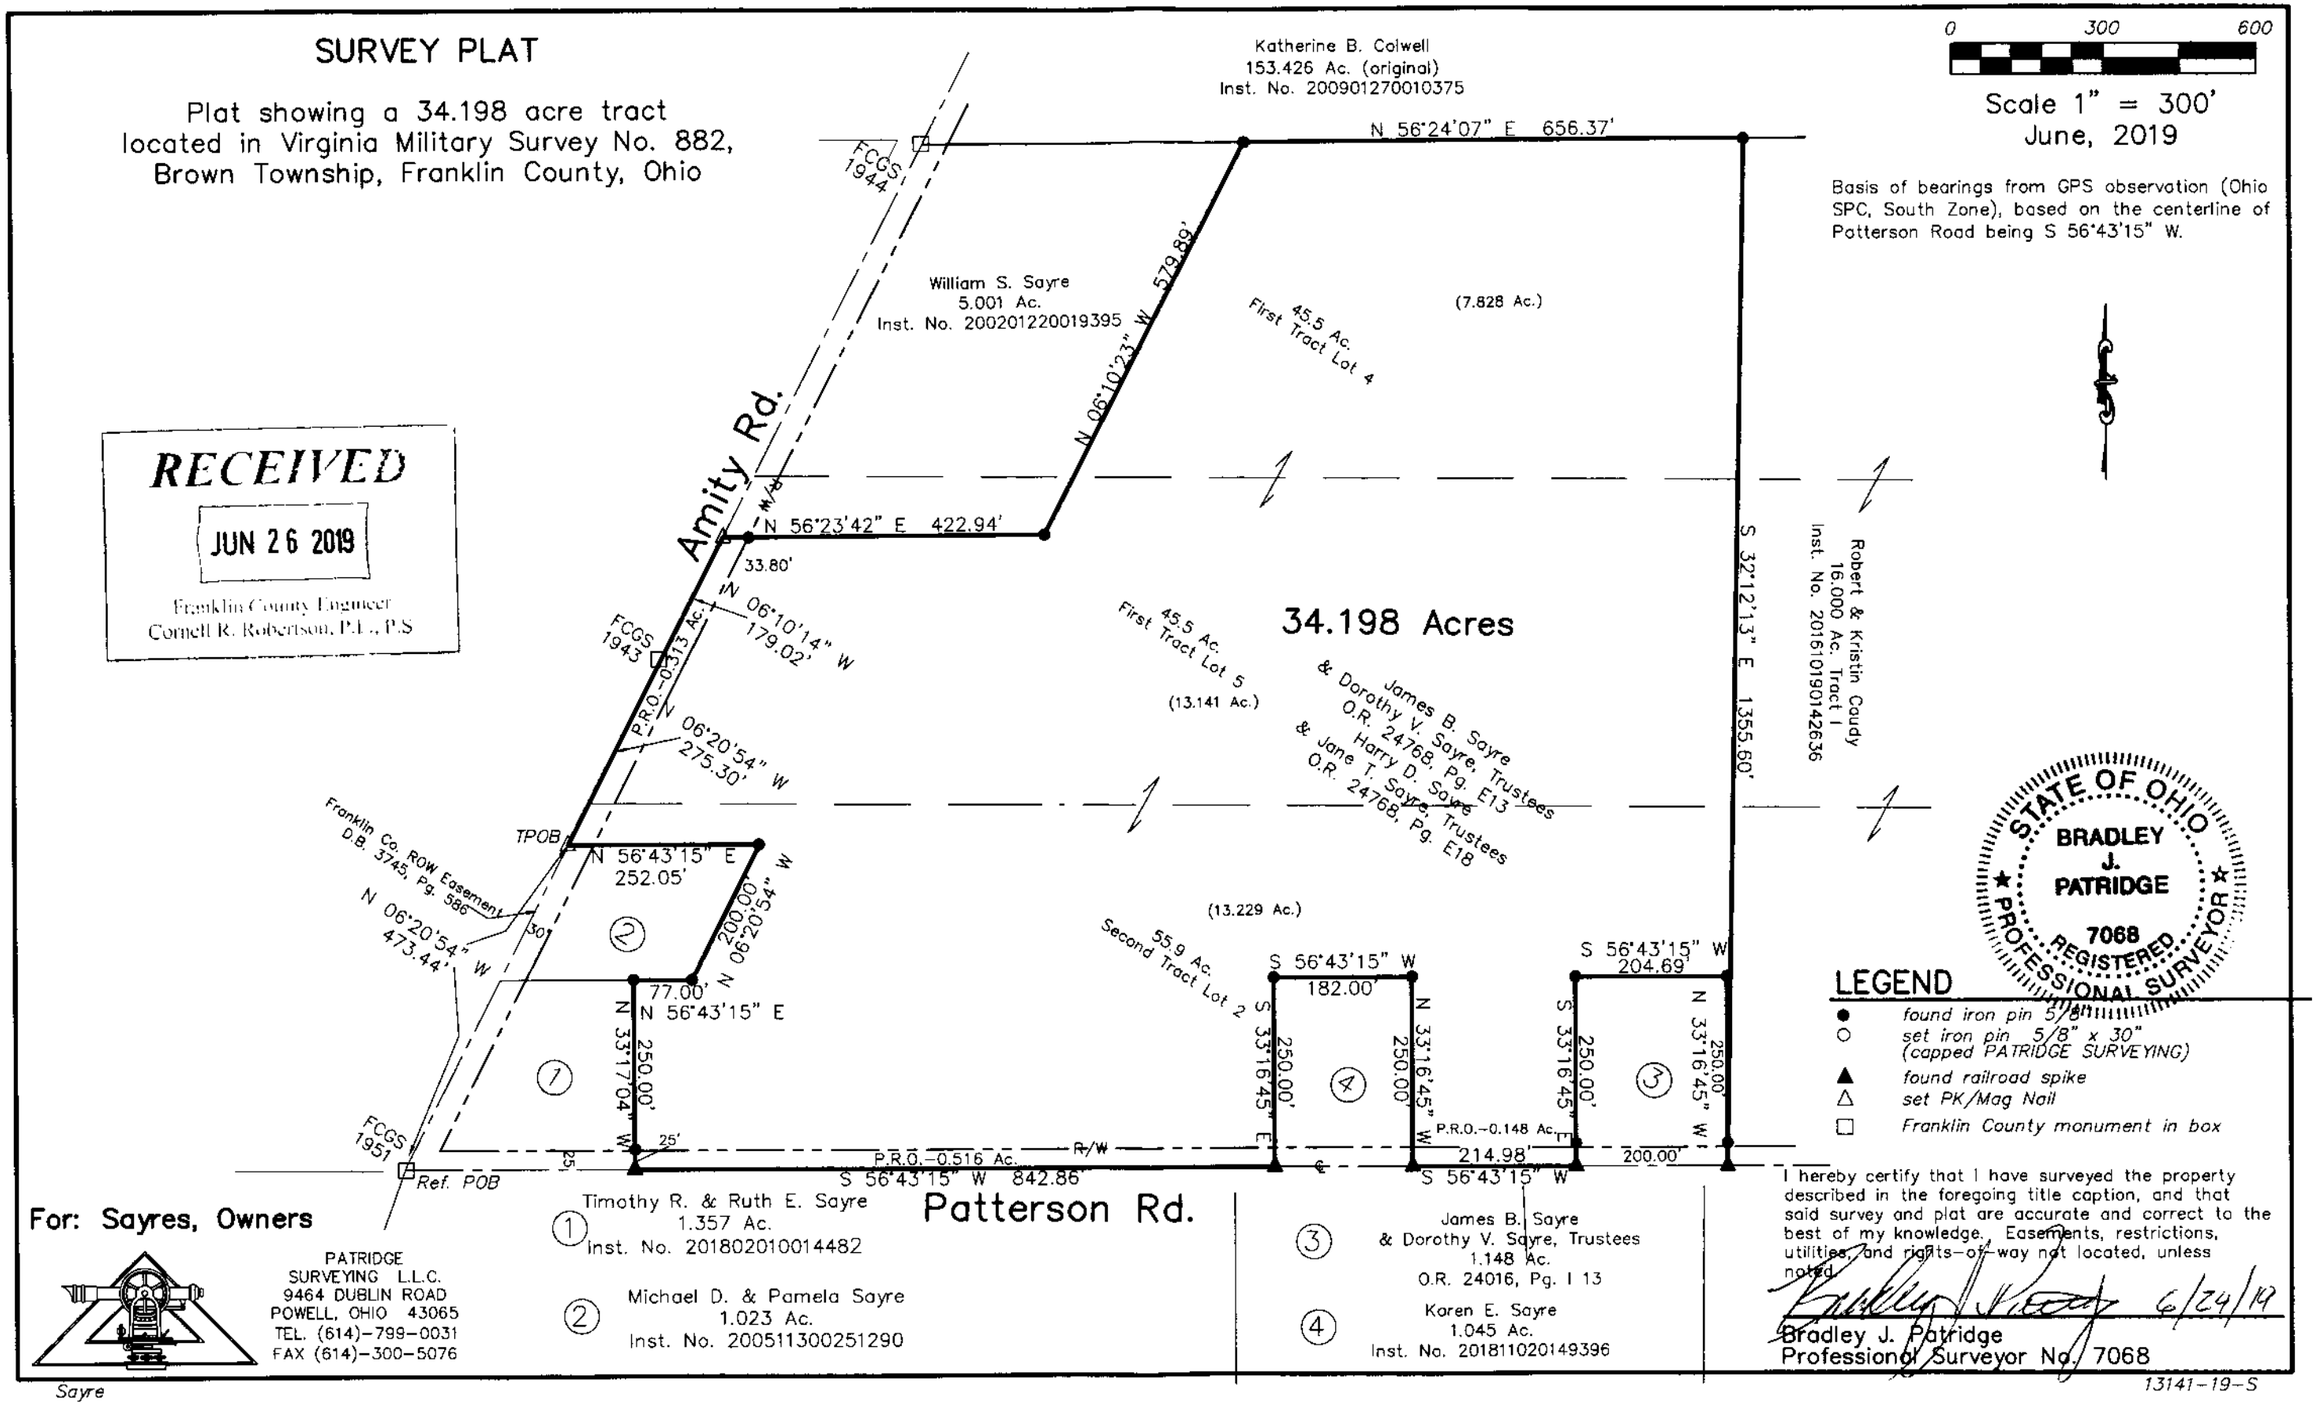

0 300 600

Scale 1" = 300'
June, 2019

Basis of bearings from GPS observation (Ohio SPC, South Zone), based on the centerline of Patterson Road being S 56°43'15" W.

LEGEND

- ● found iron pin 5/8"
- ○ set iron pin 5/8" x 30" (capped PATRIDGE SURVEYING)
- ▲ found railroad spike
- △ set PK/Mag Nail
- □ Franklin County monument in box

I hereby certify that I have surveyed the property described in the foregoing title caption, and that said survey and plat are accurate and correct to the best of my knowledge. Easements, restrictions, utilities, and rights-of-way not located, unless noted.

6/24/19

Bradley J. Patridge
Professional Surveyor No. 7068

For: Sayres, Owners

PATRIDGE
SURVEYING L.L.C.
9464 DUBLIN ROAD
POWELL, OHIO 43065
TEL. (614)-799-0031
FAX (614)-300-5076

Sayre

13141-19-S