3-1-C

STATE OF OHIO, COUNTY OF FRANKLIN, CITY OF COLUMBUS
QUARTER TOWNSHIP 1, TOWNSHIP 1, RANGE 17, UNITED STATES MILITARY LANDS

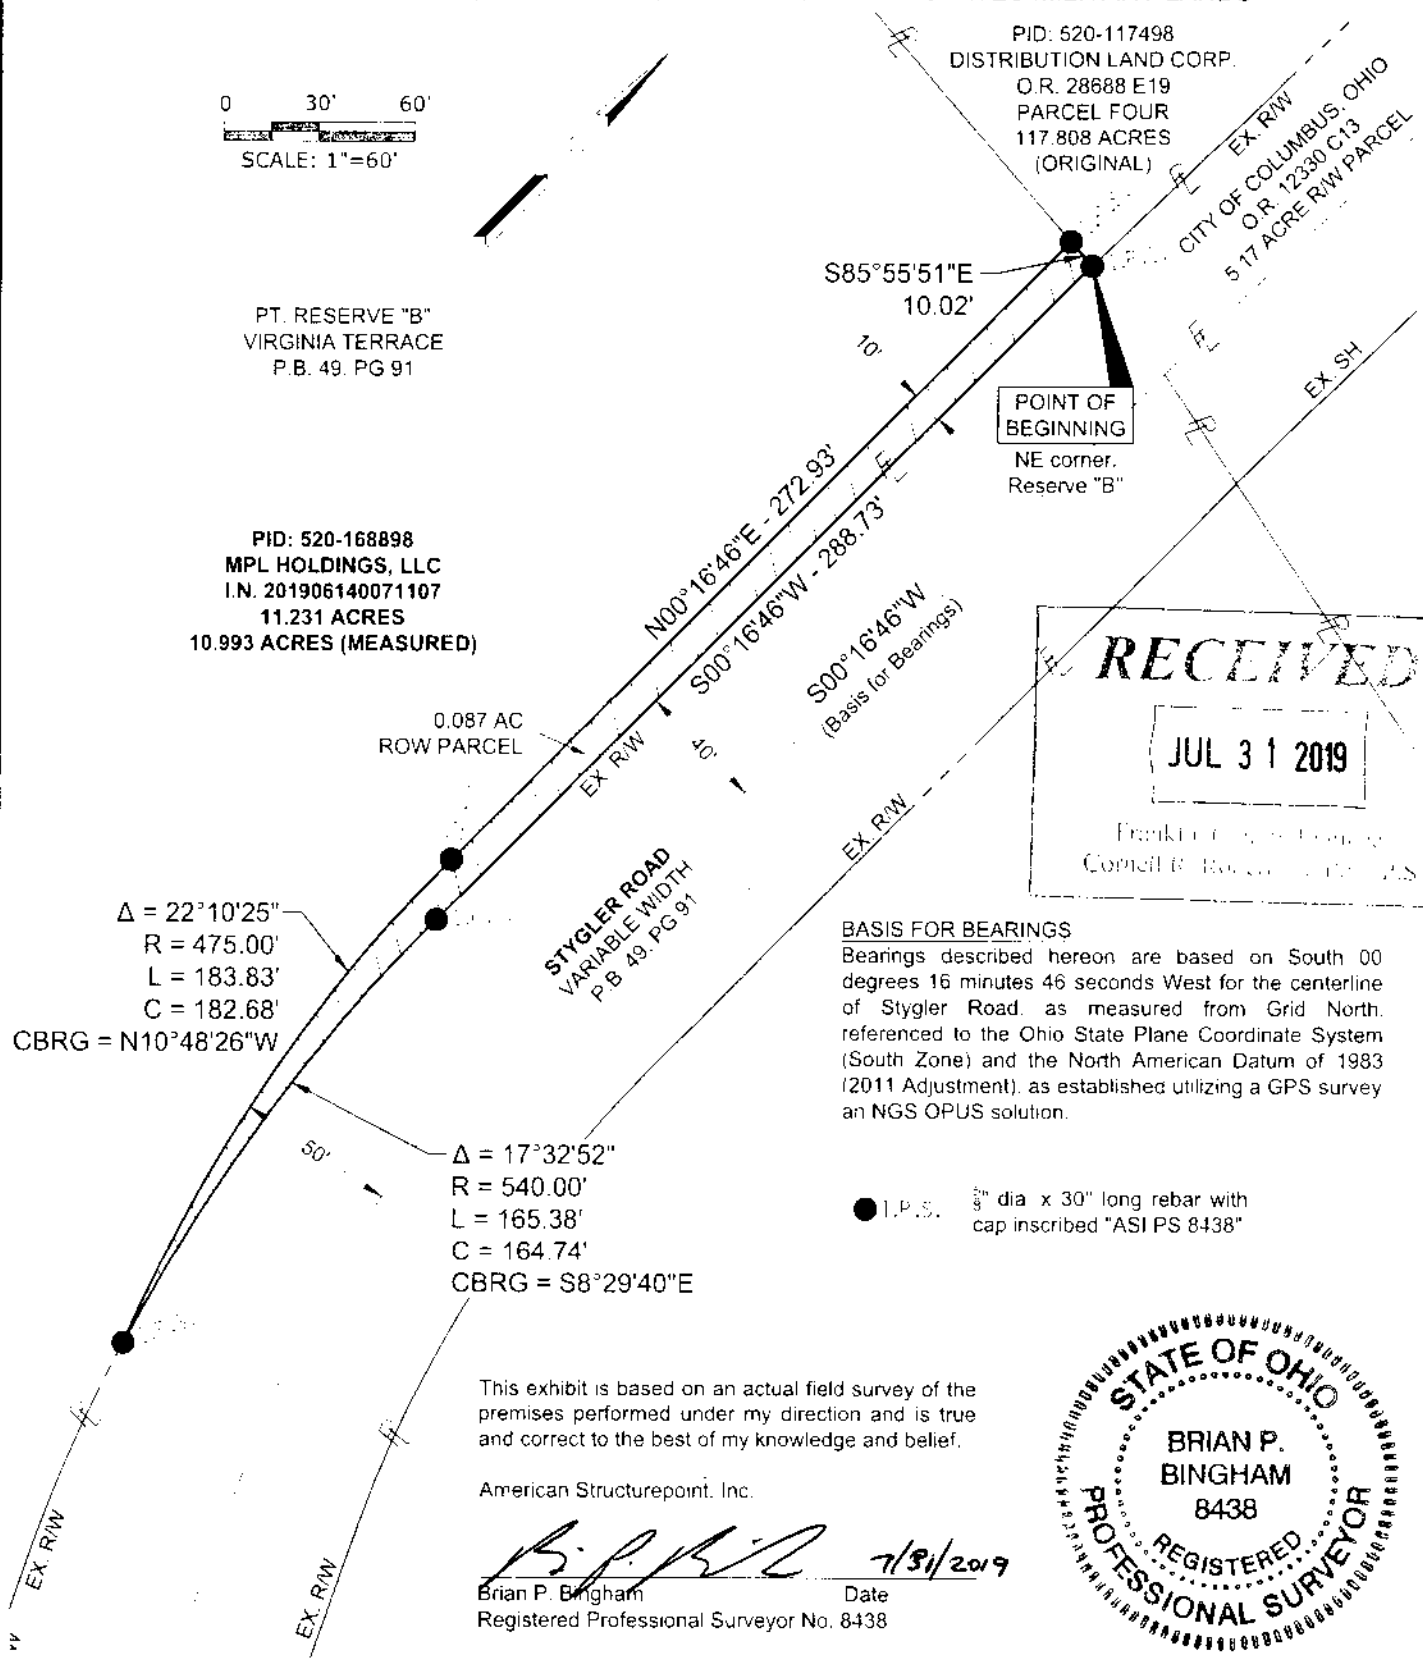

RECEIVED
JUL 31 2019
Franklin County Engineer
Council & Board Agenda

BASIS FOR BEARINGS
Bearings described hereon are based on South 00 degrees 16 minutes 46 seconds West for the centerline of Stygler Road, as measured from Grid North, referenced to the Ohio State Plane Coordinate System (South Zone) and the North American Datum of 1983 (2011 Adjustment), as established utilizing a GPS survey an NGS OPUS solution.

● I.P.S. 5/8" dia x 30" long rebar with cap inscribed "ASI PS 8438"

This exhibit is based on an actual field survey of the premises performed under my direction and is true and correct to the best of my knowledge and belief.

American Structurepoint, Inc.

7/31/2019

Brian P. Bingham — Date
Registered Professional Surveyor No. 8438

STATE OF OHIO
BRIAN P. BINGHAM
8438
REGISTERED
PROFESSIONAL SURVEYOR

WODA COOPER COMPANIES

AMERICAN STRUCTUREPOINT INC.

0.087 ACRE RIGHT-OF-WAY PARCEL EXHIBIT
FOR
WENDLER COMMOMS
COLUMBUS, FRANKLIN COUNTY, OHIO

DATE	07-24-2019
DRAWN BY	BPB
CHECKED BY	BPB
JOB NUMBER	2017-02214

1 of 1