SURVEY OF ACREAGE PARCEL

QUARTER TOWNSHIP 3, TOWNSHIP 2, RANGE 16
UNITED STATES MILITARY LANDS
CITY OF COLUMBUS, COUNTY OF FRANKLIN, STATE OF OHIO

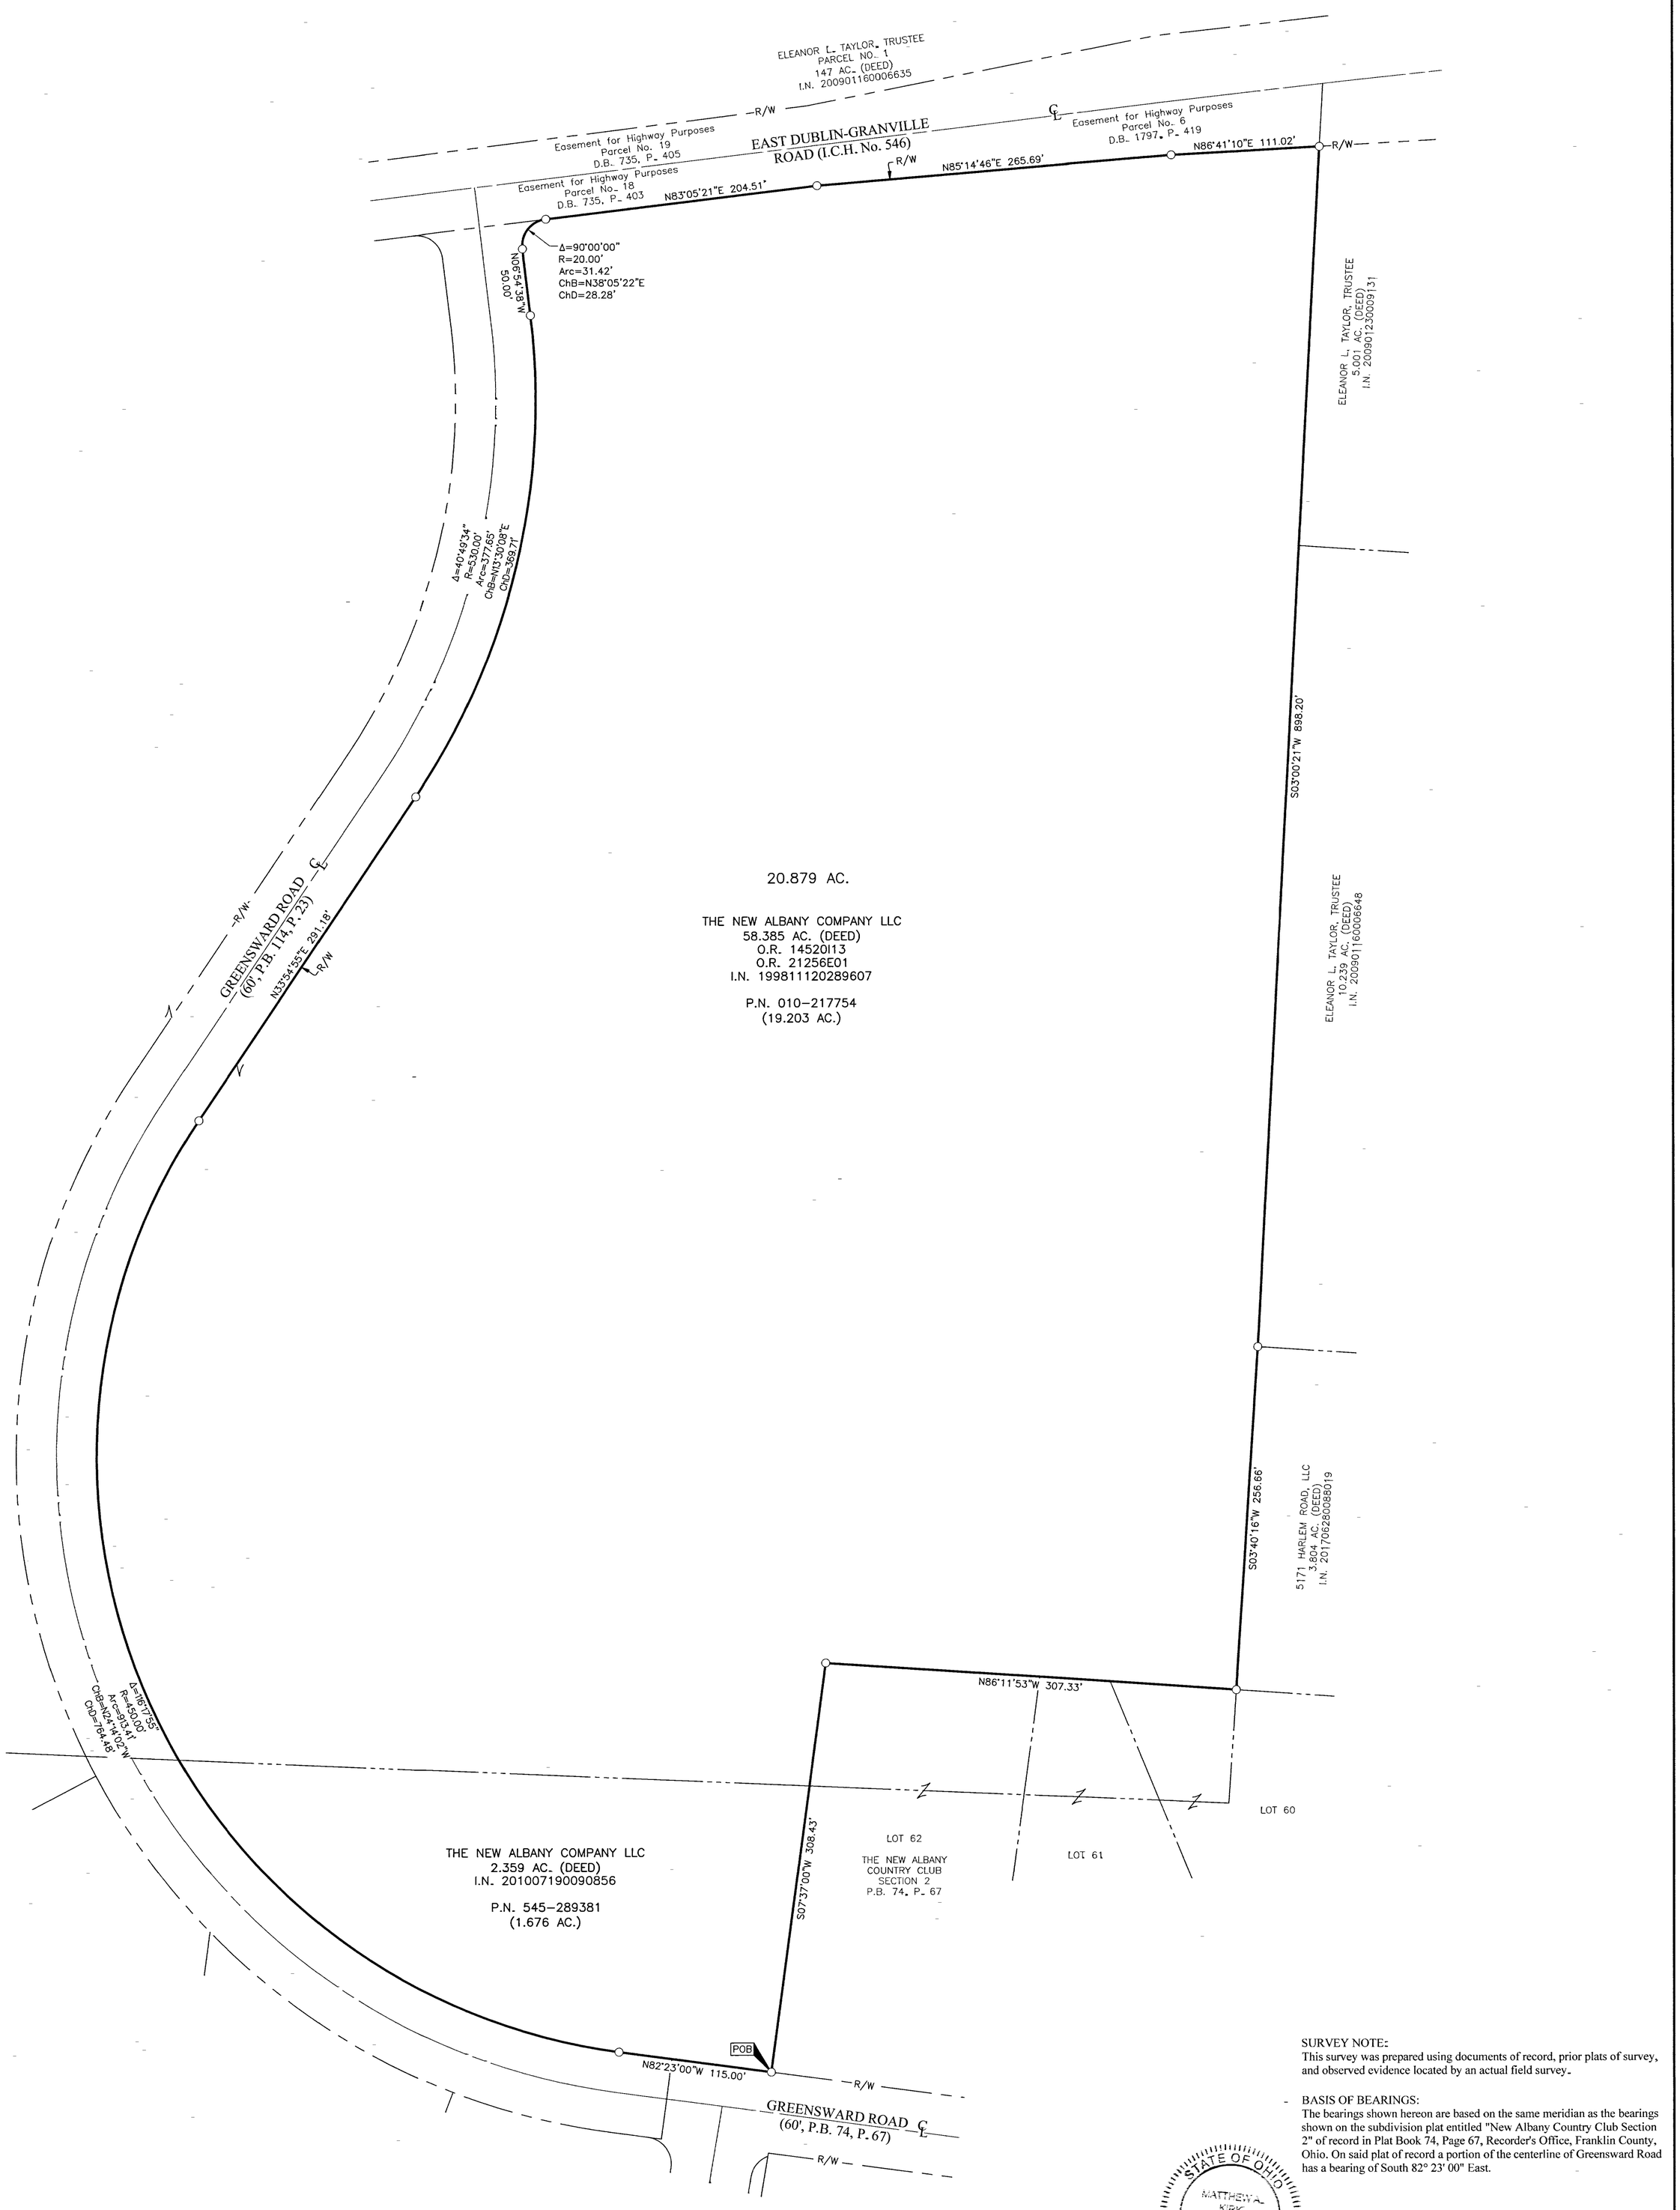

SURVEY NOTE:
This survey was prepared using documents of record, prior plats of survey, and observed evidence located by an actual field survey.

BASIS OF BEARINGS:
The bearings shown hereon are based on the same meridian as the bearings shown on the subdivision plat entitled "New Albany Country Club Section 2" of record in Plat Book 74, Page 67, Recorder's Office, Franklin County, Ohio. On said plat of record a portion of the centerline of Greensward Road has a bearing of South 82° 23' 00" East.

STATE OF OHIO
MATTHEW A. KIRK
S-7865
REGISTERED
PROFESSIONAL SURVEYOR

By _____ 21 Aug 18
Matthew A. Kirk
Professional Surveyor No. 7865
Date

- = STONE FND.
- = MON. FND.
- = I.P. FND.
- = I.P. SET
- = MAG. NAIL FND.
- = MAG. NAIL SET
- = R.R. SPK. FND.
- = R.R. SPK. SET
- = P.K. NAIL FND.

I.P. Set are 13/16" I.D. iron pipes 30" long with cap inscribed EMHT INC.

60 0 60 120
GRAPHIC SCALE (in feet)

RECEIVED
JUL 02 2019
Franklin County Engineer
Cornell R. Robertson, P.E., P.S.

EMH&T
Evans, Mechwart, Hambleton & Tilton, Inc.
Engineers • Surveyors • Planners • Scientists
5500 New Albany Road, Columbus, OH 43054
Phone: 614.775.4500 Toll Free: 888.775.3648
emht.com

Date: August 21, 2018
Scale: 1" = 60'
Job No: 2018-0983
Sheet: 1 of 1

REVISIONS

MARK	DATE	DESCRIPTION

5526 Dublin Granville Rd (Greensward) ALTA / 20180983-VS-BNDY-01

O:\2018\20180983\DWG\04SHEETS\BOUNDARY\20180983-VS-BNDY-01.DWG plotted by KIRK, MATTHEW on 7/1/2019 12:52:56 PM last saved by MKIRK on 8/21/2018 10:21:06 AM EDT