G-6-E

BEARING BASIS: OHIO STATE PLANE COORDINATE SYSTEM, SOUTH ZONE (3402), NAD 83, 2011 ADJUSTMENT. THE CENTERLINE OF LOCKBOURNE ROAD ESTABLISHED AS N03°53'29"E.

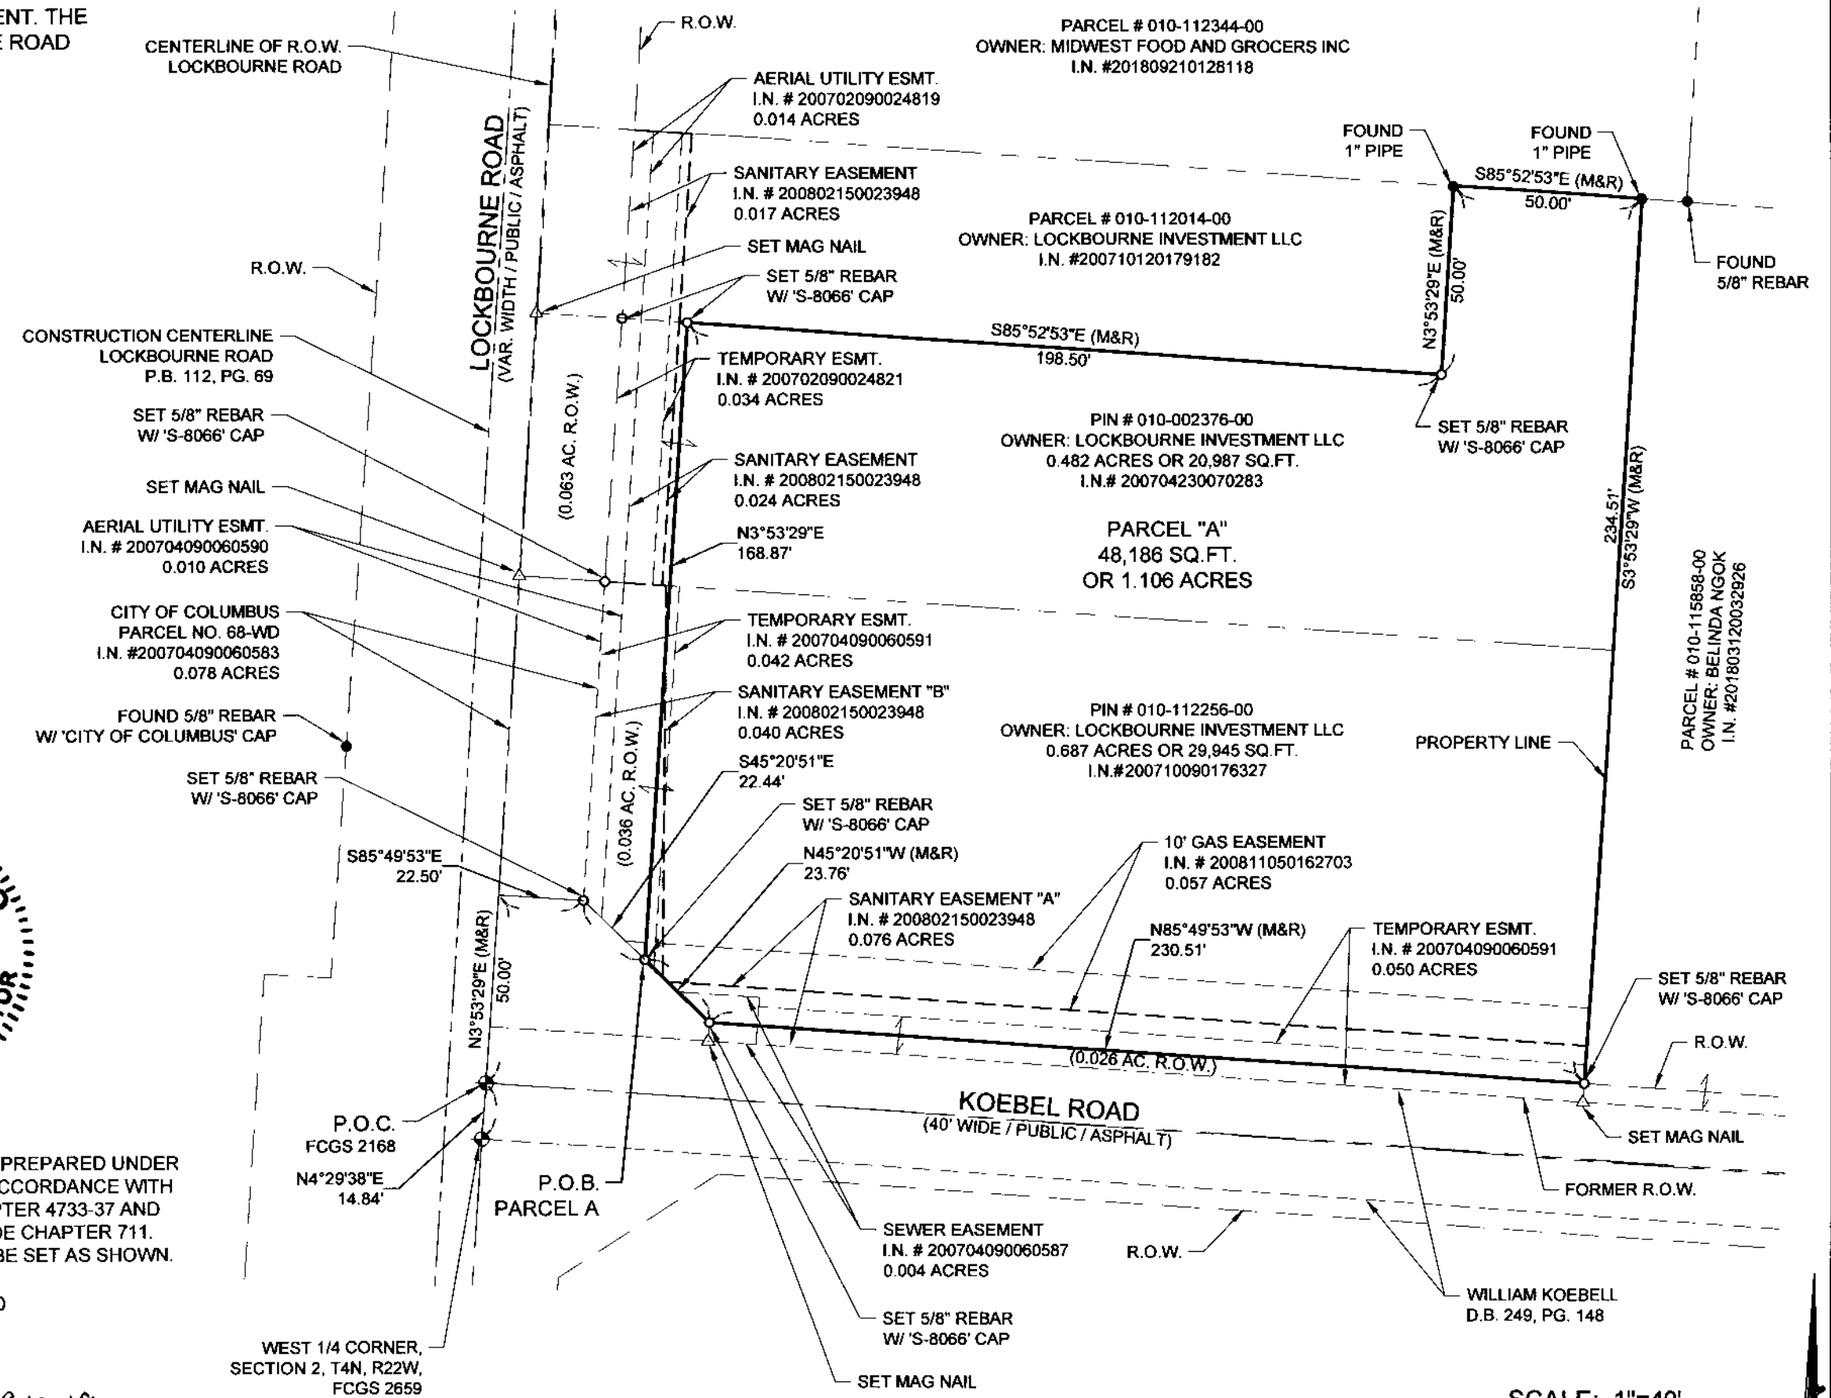

RECEIVED
SEP 11 2019
Franklin County Engineer
Connell R. Roberson, P.E., P.S.

STATE OF OHIO
MATTHEW
MOKANYK
S-8066
REGISTERED
PROFESSIONAL SURVEYOR

I CERTIFY THAT THIS SURVEY WAS PREPARED UNDER MY DIRECT SUPERVISION AND IN ACCORDANCE WITH OHIO ADMINISTRATIVE CODE CHAPTER 4733-37 AND CONFORMS TO OHIO REVISED CODE CHAPTER 711. ALL MONUMENTATION IS OR WILL BE SET AS SHOWN.

Error of Closure is smaller than 1/20000

Matthew T. Mokanyk, P.S., P.E.
Ohio P.S. No. S-8066

9-10-19
Date

PLANS PREPARED BY:

LANDTECH
Professional Surveying
& Engineering
MI-OH-IA-IN-IL-PA-WI-MN-MO
231-943-0050
FAX: 231-943-0051
www.towersurveyors.com
1275 McGregor Way,
Grawn, MI 49637

DRAWN BY:	CHECKED BY:
CEL	M.T.M.

REVISIONS

DESCRIPTION	DATE	BY
PRELIMINARY DRAWINGS	05/22/19	CEL
REVISIONS	07/24/19	CEL
REVISIONS	08/20/19	CEL

PART OF THE NORTHWEST 1/4 OF SECTION 2, TOWNSHIP 4 NORTH, RANGE 22 WEST, CONGRESS LANDS LYING EAST OF THE SCIOTO RIVER, CITY OF COLUMBUS, COUNTY OF FRANKLIN, STATE OF OHIO

LEGEND
- ● IRON FOUND
- ○ SET 5/8" IRON REBAR W/ 'S-8066' CAP
- MONUMENT FOUND
- (R) RECORD
- (M) MEASURED
- ▲ MAG NAIL FOUND
- △ MAG NAIL SET

SHEET NUMBER	JOB NO.
1 of 1	19444003