IBI

DEFINING THE CITIES OF TOMORROW

23 Triangle Park Drive
Cincinnati, OH 45246
Contact: Patrick Finn
513-942-3141 ext. 243
Fax: 513-881-2263
www.ibigroup.com

CONVEYANCE EXHIBIT

CONVEYANCE TO THE VILLAGE OF OBETZ
FOR PUBLIC RIGHT OF WAY
NW 1/4, S36, T4, R22
CONGRESS LANDS
VILLAGE OF OBETZ
FRANKLIN COUNTY, OHIO
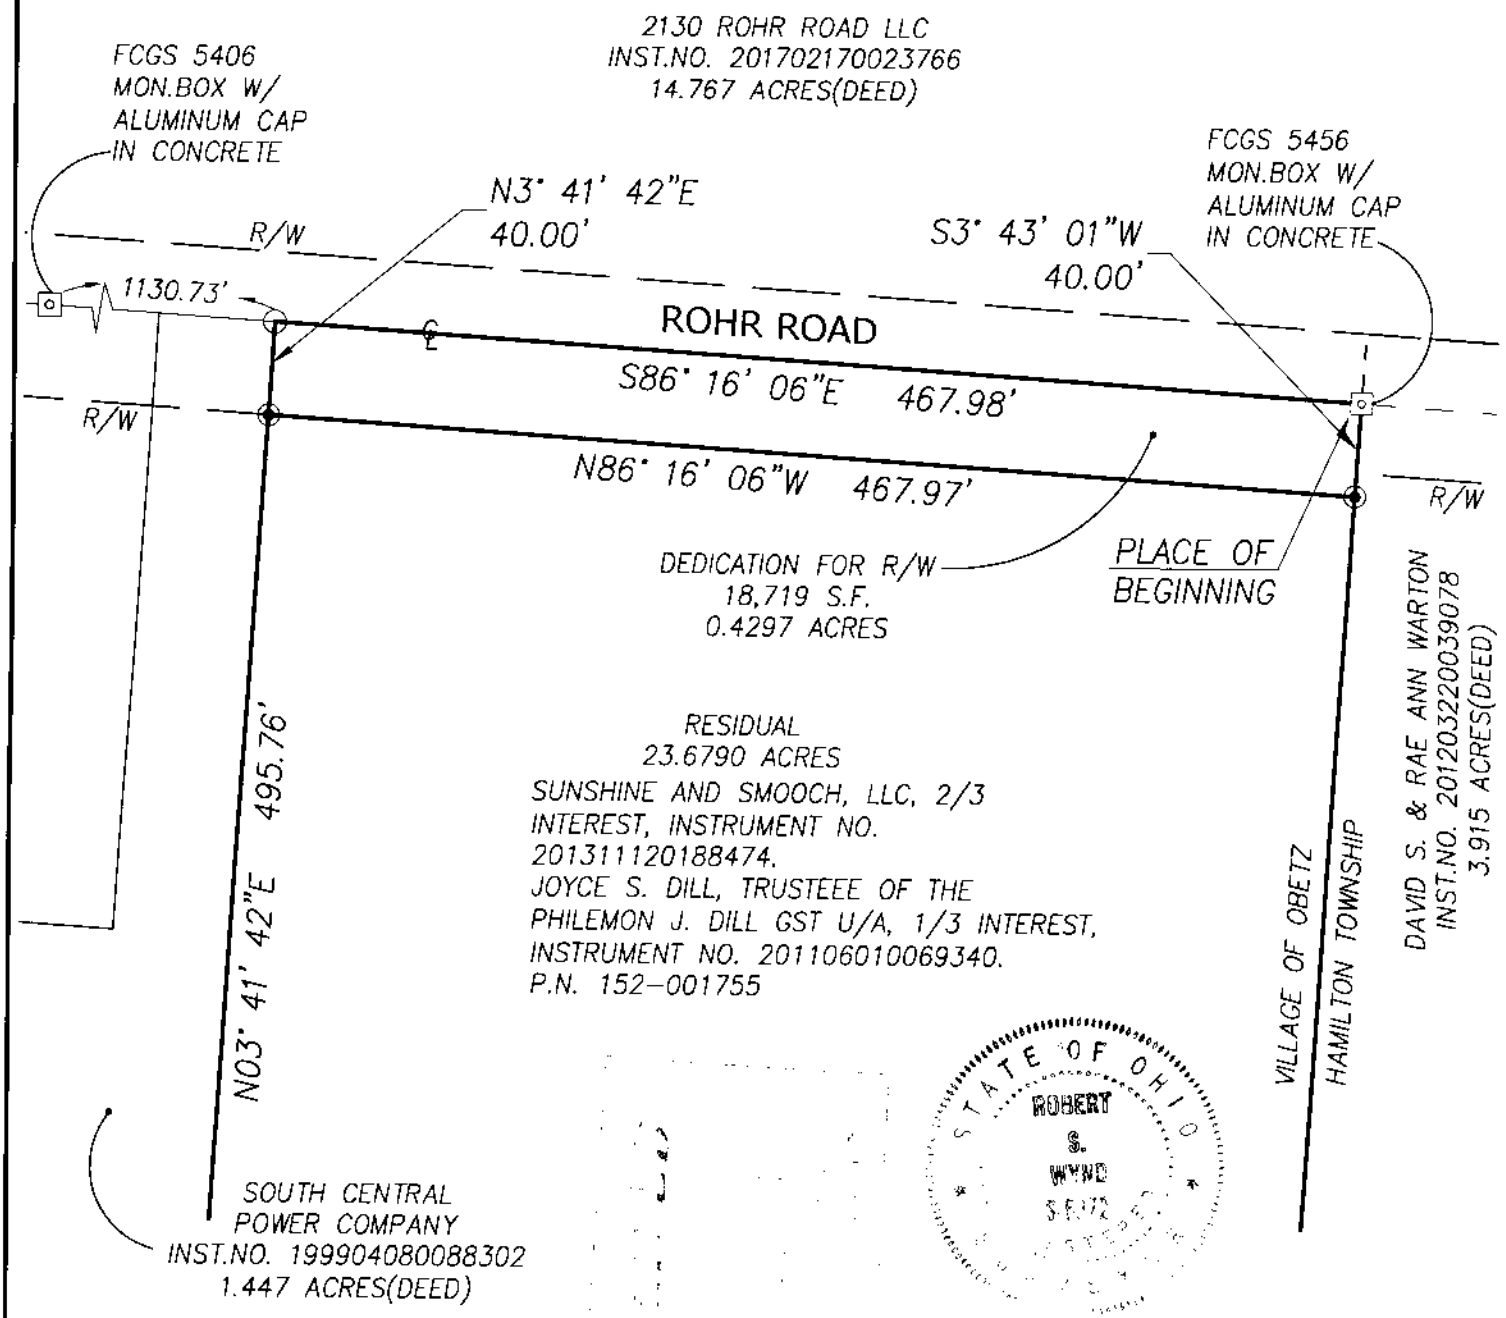
SCALE
0 50 100
1 inch = 100 ft.