RECORDED
FEB 19 2020

# RIGHT-OF-WAY OF 0.002 ACRES
## SITUATED IN STATE OHIO, COUNTY OF FRANKLIN, CITY OF COLUMBUS, AND BEING IN HALF SECTION 27, TOWNSHIP 5 NORTH, RANGE 22 WEST, MATHEWS SURVEY OF THE REFUGEE LANDS

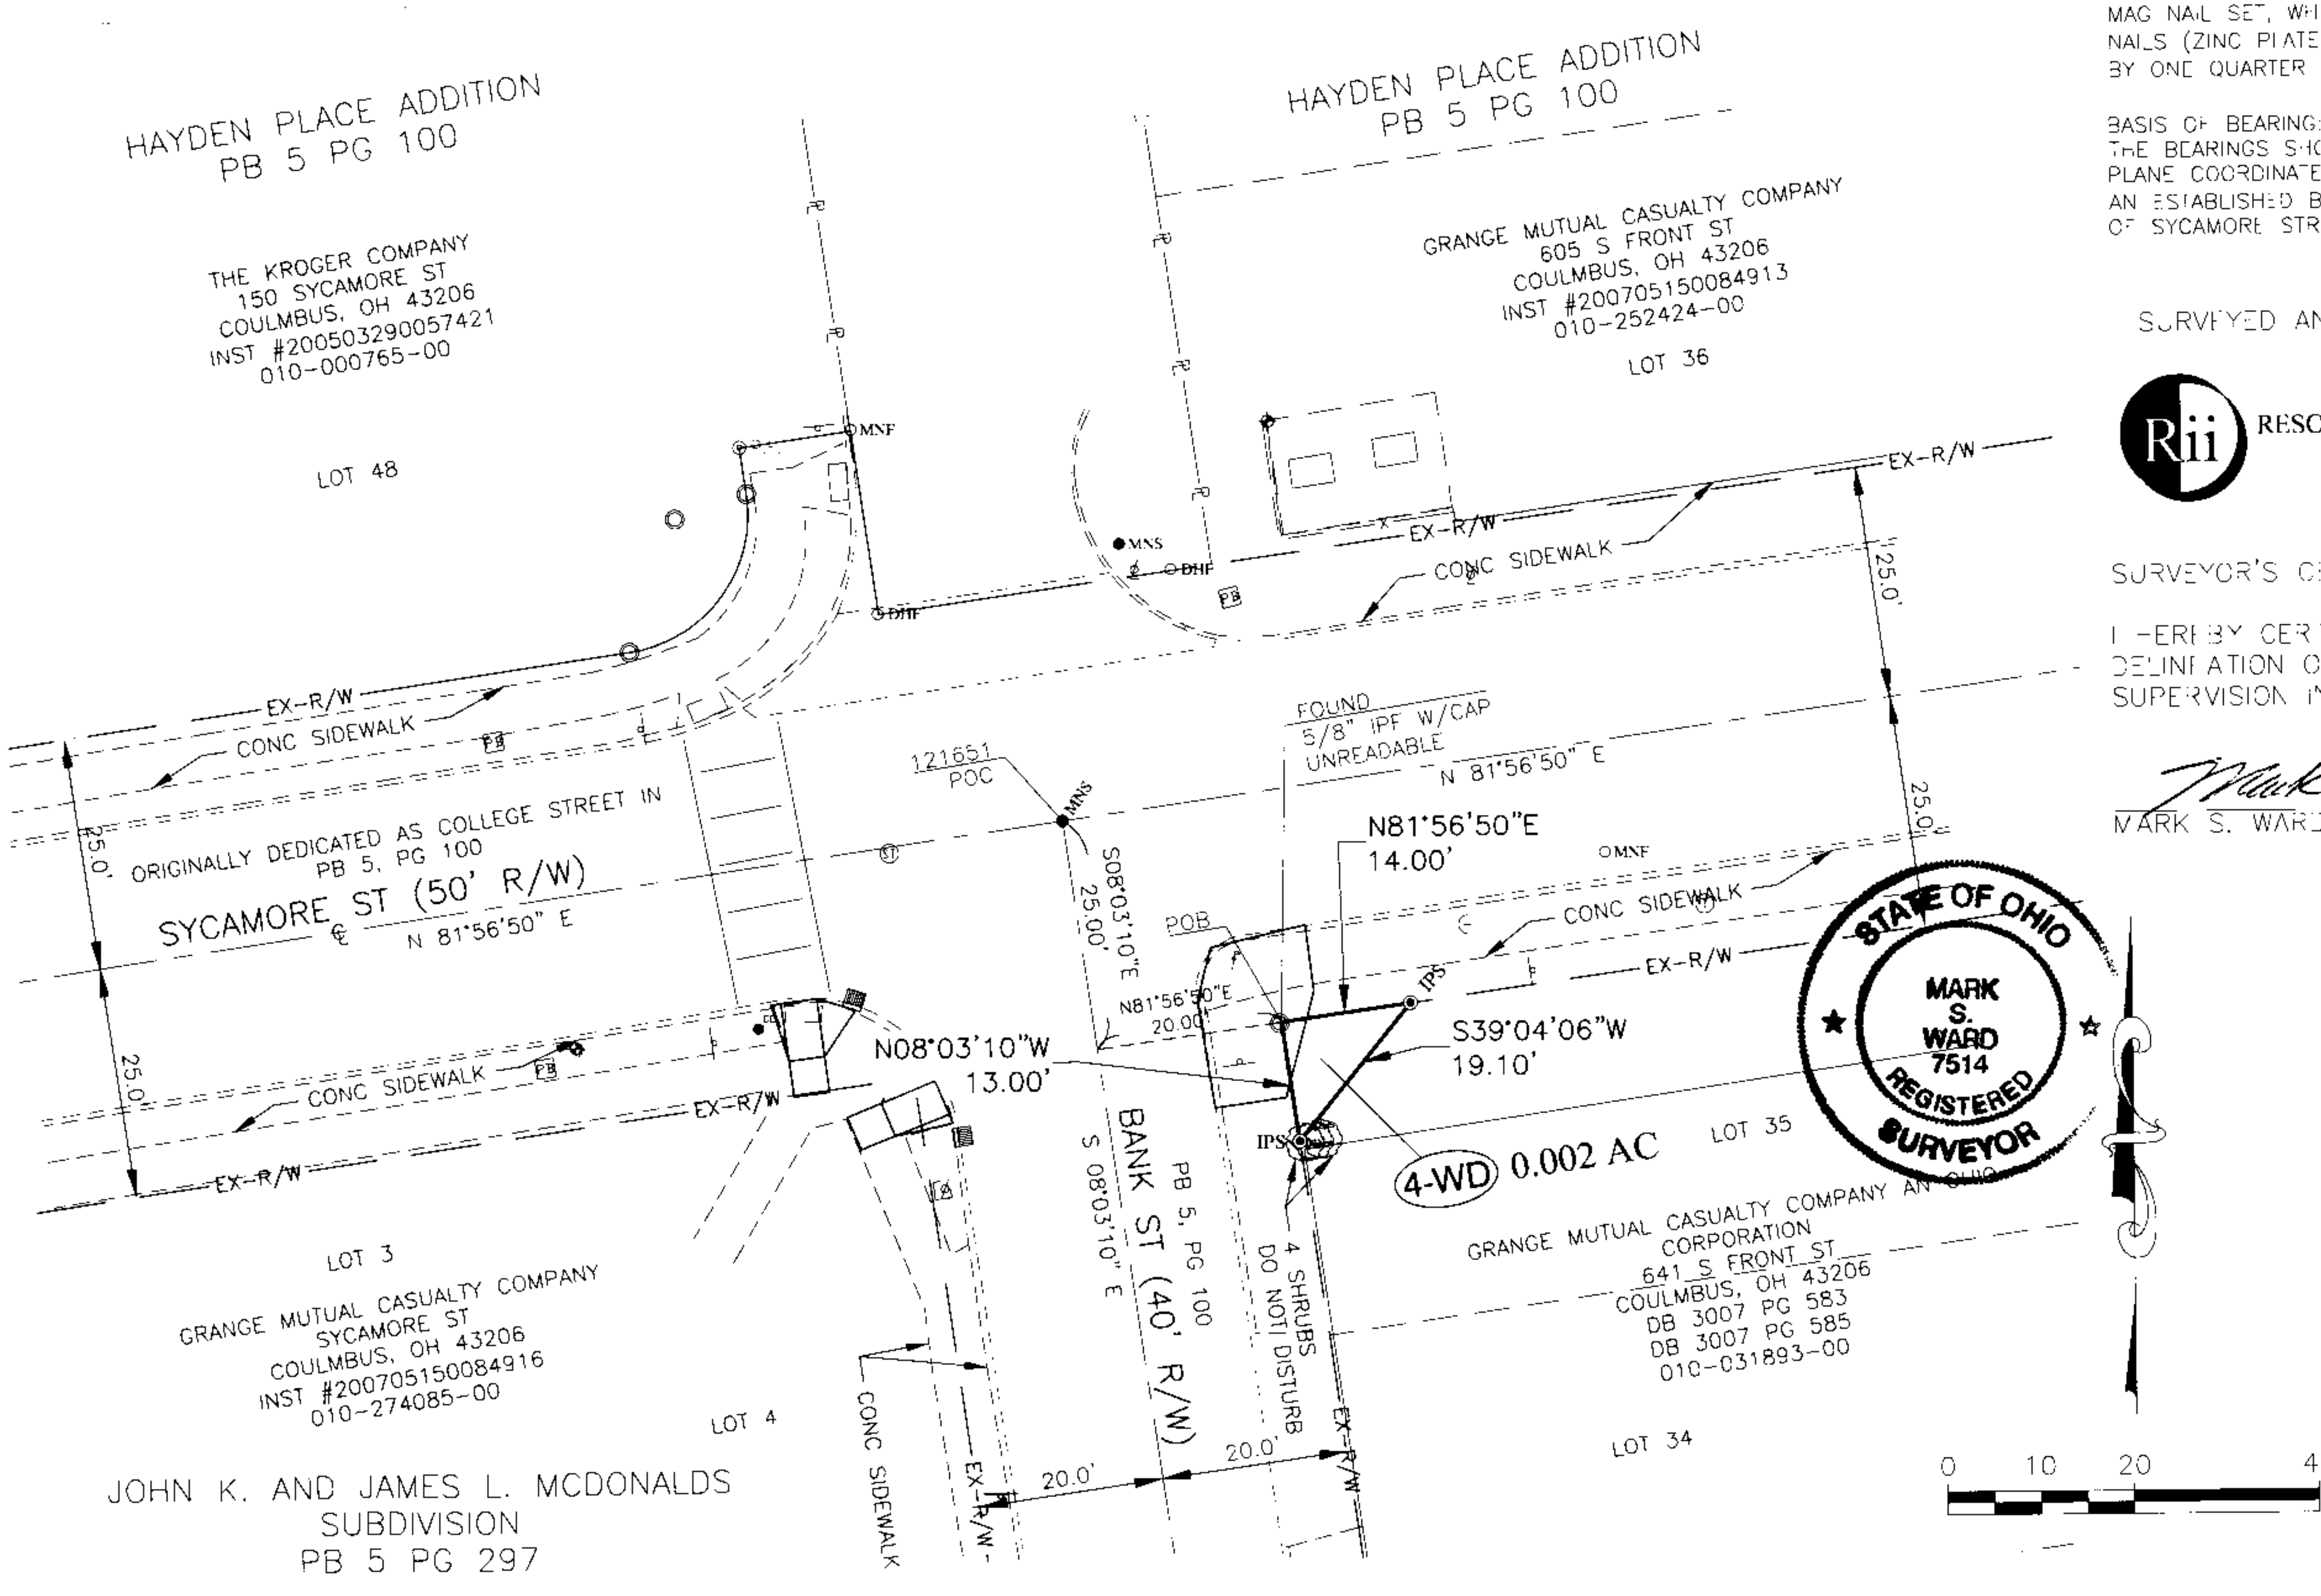


LEGEND

MAG NAIL SET ● MNS
IRON PIN SET ◉ IPS

NOTE:

IRON PINS SET, AS SHOWN ON PLAN AND IN THE ABOVE DESCRIPTION ARE 5/8 INCH STEEL ROD, THIRTY (30) INCHES LONG WITH A PLASTIC CAP STAMPED "RII".

MAG NAIL SET, WHERE INDICATED ARE MAGNETICALLY ENHANCED NAILS (ZINC PLATED) TWO AND ONE HALF (2-1/2") IN LENGTH BY ONE QUARTER INCH (1/4") HEAD.

BASIS OF BEARING:
THE BEARINGS SHOWN HEREON ARE BASED ON THE OHIO STATE PLANE COORDINATE SYSTEM, SOUTH ZONE AS PER NAD 83 WITH AN ESTABLISHED BEARING OF N 81°56'50" E ON THE CENTERLINE OF SYCAMORE STREET.

SURVEYED AND PLATTED BY:

RESOURCE INTERNATIONAL, INC.

SURVEYOR'S CERTIFICATE:

I HEREBY CERTIFY THAT THIS DRAWING IS A TRUE DELINEATION OF A SURVEY MADE UNDER MY DIRECT SUPERVISION IN SEPTEMBER 2018.

*Mark S. Ward* 2-19-2020
MARK S. WARD P.S., S-7514 — DATE

**121651 4-WD**

| | |
|---|---|
| DESCRIPTION | **RIGHT-OF-WAY OF 0.002 ACRES** |
| LOCATION | **W SYCAMORE ST & BANK ST<br>641 S FRONT ST<br>COLUMBUS, OH** |
| CLIENT | **E. L. ROBINSON ENGINEERING<br>CLIENT ADDRESS-2<br>COLUMBUS, OH** |
| | **RESOURCE INTERNATIONAL, INC.<br>6350 PRESIDENTIAL GATEWAY<br>COLUMBUS, OH 43231** |

| DRAWN BY | CHECKED BY | CREW CHIEF | PROJECT No | SHEET |
|---|---|---|---|---|
| EJG | MSW | KRJ | W18-114 | 1 OF 1 |
| SCALE: 1" = 20' | DATE: 02-11-2020 | | | |