RECEIVED

FEB 19 2020

RIGHT-OF-WAY OF 0.015 ACRES
SITUATED IN STATE OHIO, COUNTY OF FRANKLIN, CITY OF COLUMBUS AND BEING IN HALF SECTION 11, TOWNSHIP 5, RANGE 22 REFUGEE LANDS

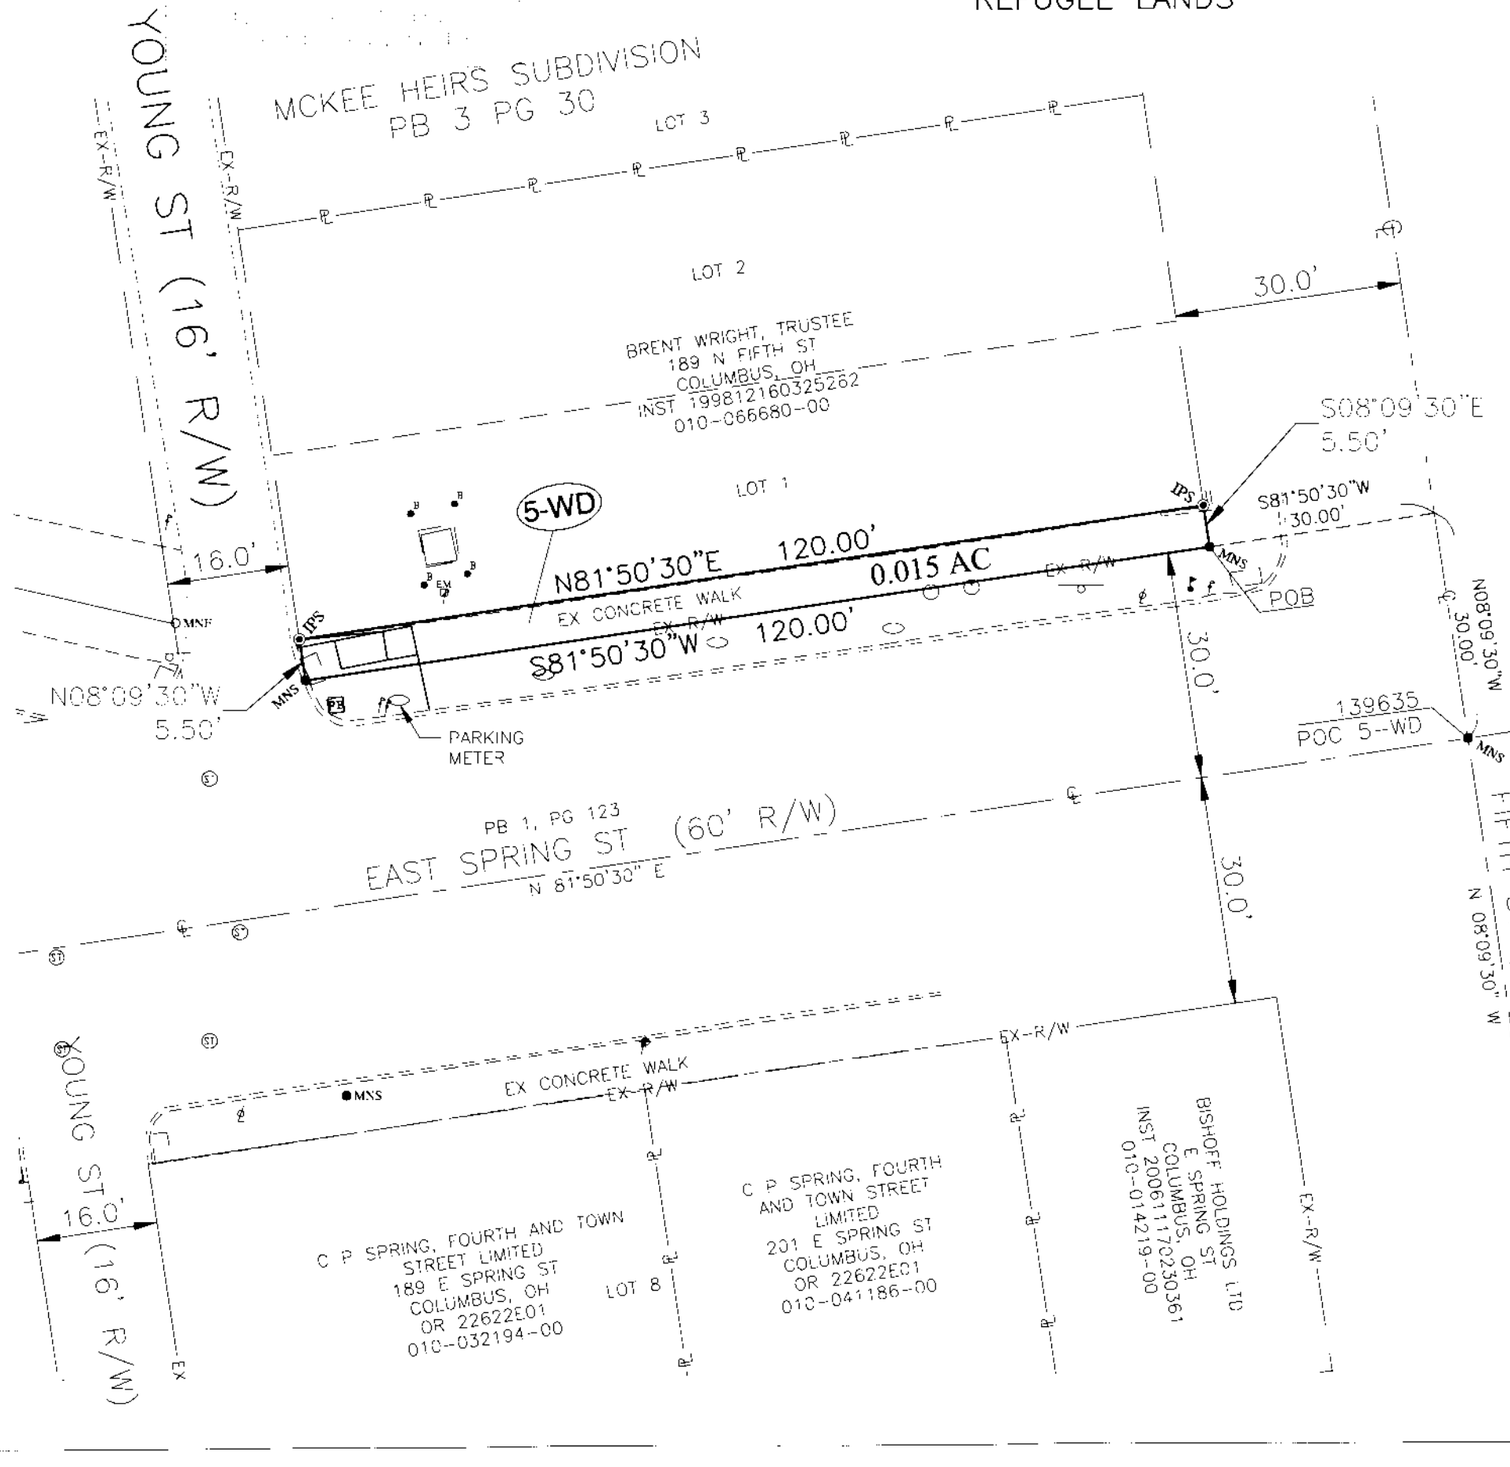

LEGEND

MAG NAIL SET ------ ------●MNS
IRON PIN SET ------ ------◉ IPS

NOTE:

IRON PINS SET, AS SHOWN ON PLAN AND IN THE ABOVE DESCRIPTION ARE 5/8 INCH STEEL ROD, THIRTY (30) INCHES LONG WITH A PLASTIC CAP STAMPED "RII".

MAG NAIL SET, WHERE INDICATED ARE MAGNETICALLY ENHANCED NAILS (ZINC PLATED) TWO AND ONE HALF (2-1/2") IN LENGTH BY ONE QUARTER INCH (1/4") HEAD.

BASIS OF BEARING:
THE BEARINGS SHOWN HEREON ARE BASED ON THE OHIO STATE PLANE COORDINATE SYSTEM, SOUTH ZONE AS PER NAD 83 WITH AN ESTABLISHED BEARING OF N 81°50'30" E ON THE CENTERLINE OF EAST SPRING STREET.

SURVEYED AND PLATTED BY:

RESOURCE INTERNATIONAL, INC.

SURVEYOR'S CERTIFICATE:

I HEREBY CERTIFY THAT THIS DRAWING IS A TRUE DELINEATION OF A SURVEY MADE UNDER MY DIRECT SUPERVISION IN SEPTEMBER 2018.

STATE OF OHIO
MARK S. WARD 7514
REGISTERED SURVEYOR

Mark S. Ward 2-19-2020
MARK S. WARD P.S., S-7514 DATE

139635 - 5-WD

DESCRIPTION	**RIGHT-OF-WAY OF 0.015 ACRES**
LOCATION	**E SPRING ST & N YOUNG ST 189 N FIFTH ST COLUMBUS, OH**
CLIENT	**E. L. ROBINSON ENGINEERING 1801 WATERMARK DR, SUITE 310 COLUMBUS, OH**
	RESOURCE INTERNATIONAL, INC. 6350 PRESIDENTIAL GATEWAY COLUMBUS, OH 43231

DRAWN BY	CHECKED BY:	CREW CHIEF	PROJECT No	SHEET
EJG	MSW	KRJ	W18-114	1 OF 1
SCALE: 1" = 20'	DATE: 02-11-2020			