F-9-E

EMH&T
Evans, Mechwart, Hambleton & Tilton, Inc.
Engineers • Surveyors • Planners • Scientists
5500 New Albany Road, Columbus, OH 43054
Phone: 614.775.4500 Toll Free: 888.775.3648
emht.com

RIGHT-OF-WAY VACATION

SECTION 14, TOWNSHIP 5, RANGE 22
REFUGEE LANDS
CITY OF COLUMBUS, COUNTY OF FRANKLIN, STATE OF OHIO

Date:	January 7, 2020
Scale:	1" = 30'
Job No.	2015-0904

SURVEY NOTE:
This survey was prepared using documents of record, prior plats of survey, and observed evidence located by an actual field survey.

BASIS OF BEARINGS:
The Bearings shown hereon are based on the Ohio State Plane Coordinate System South Zone as per NAD83 (NSRS2007). Said bearings originated from a field traverse which was tied (referenced) to said coordinate system by GPS observations of Franklin County Engineering Department monuments "FRANK 65" and "FRANK 165". A bearing of North 03° 03' 34" East, for the easterly right-of-way line of Champion Avenue is designated the basis of bearings for this survey.

○ = I.P. SET
⊙ = MAG. NAIL SET
I.P. Sets are 13/16" I.D. iron pipe with cap inscribed EMHT INC

STATE OF OHIO
MATTHEW A. KIRK
S-7865
REGISTERED
PROFESSIONAL SURVEYOR

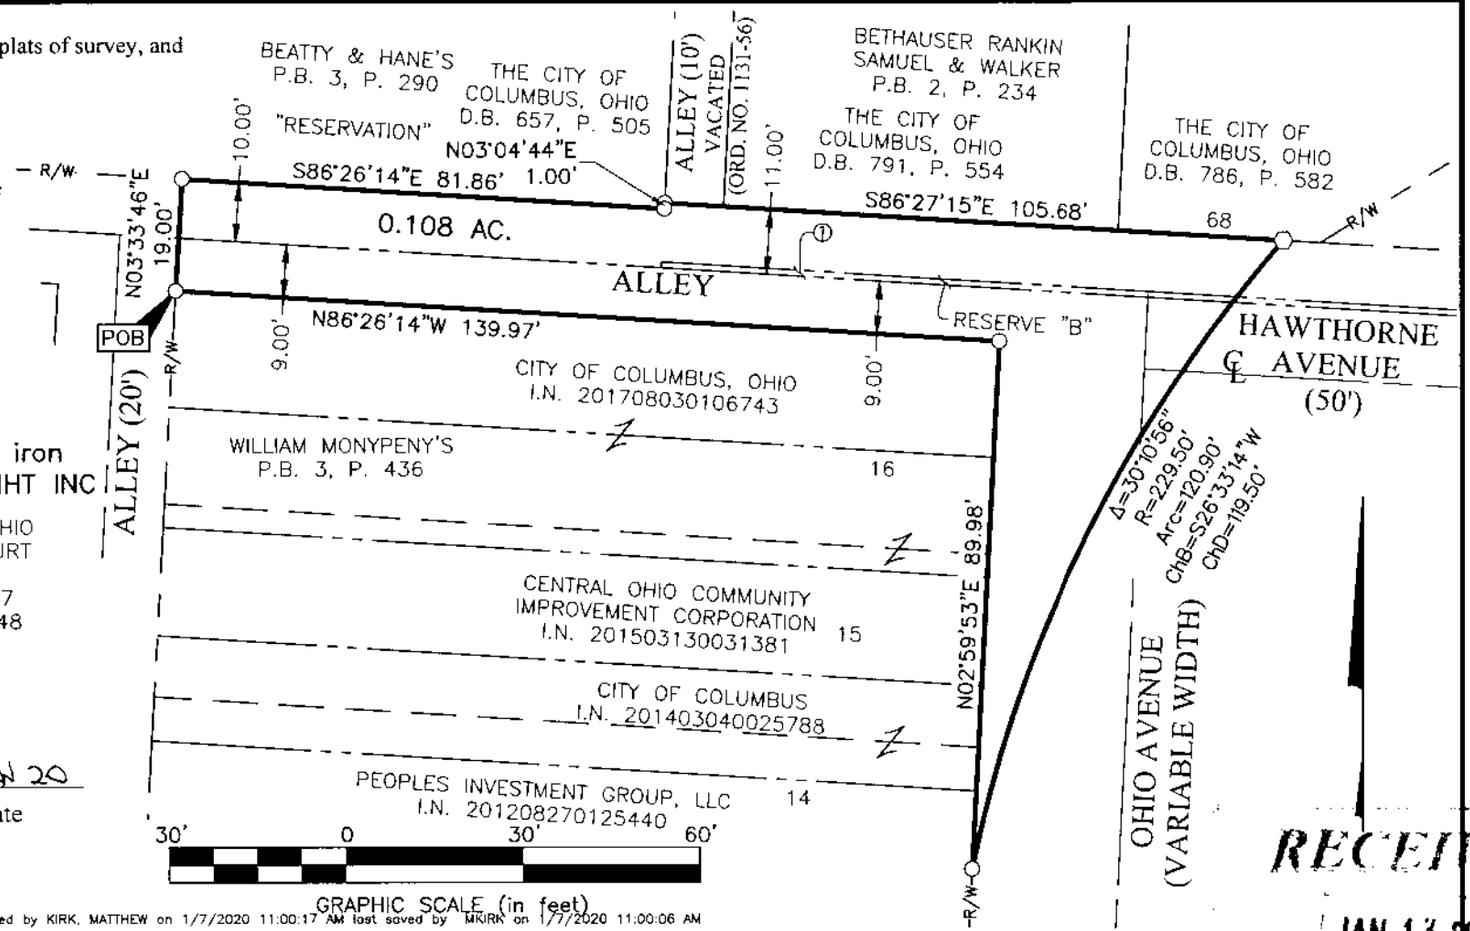

By Matthew A. Kirk 7 JAN 20
Matthew A. Kirk Date
Professional Surveyor No. 7865

7-V1

J:\20150904\DWG\04SHEETS\BOUNDARY\20150904-VS-BNDY-VACA-7.DWG plotted by KIRK, MATTHEW on 1/7/2020 11:00:17 AM last saved by MKIRK on 1/7/2020 11:00:06 AM
Xrefs:

RECEIVED
JAN 13 2020