# SURVEY OF ACREAGE PARCEL

## LOT 23, SECTION 12, QUARTER TOWNSHIP 1, TOWNSHIP 2, RANGE 16
## UNITED STATES MILITARY DISTRICT
## CITY OF NEW ALBANY, COUNTY OF FRANKLIN, STATE OF OHIO

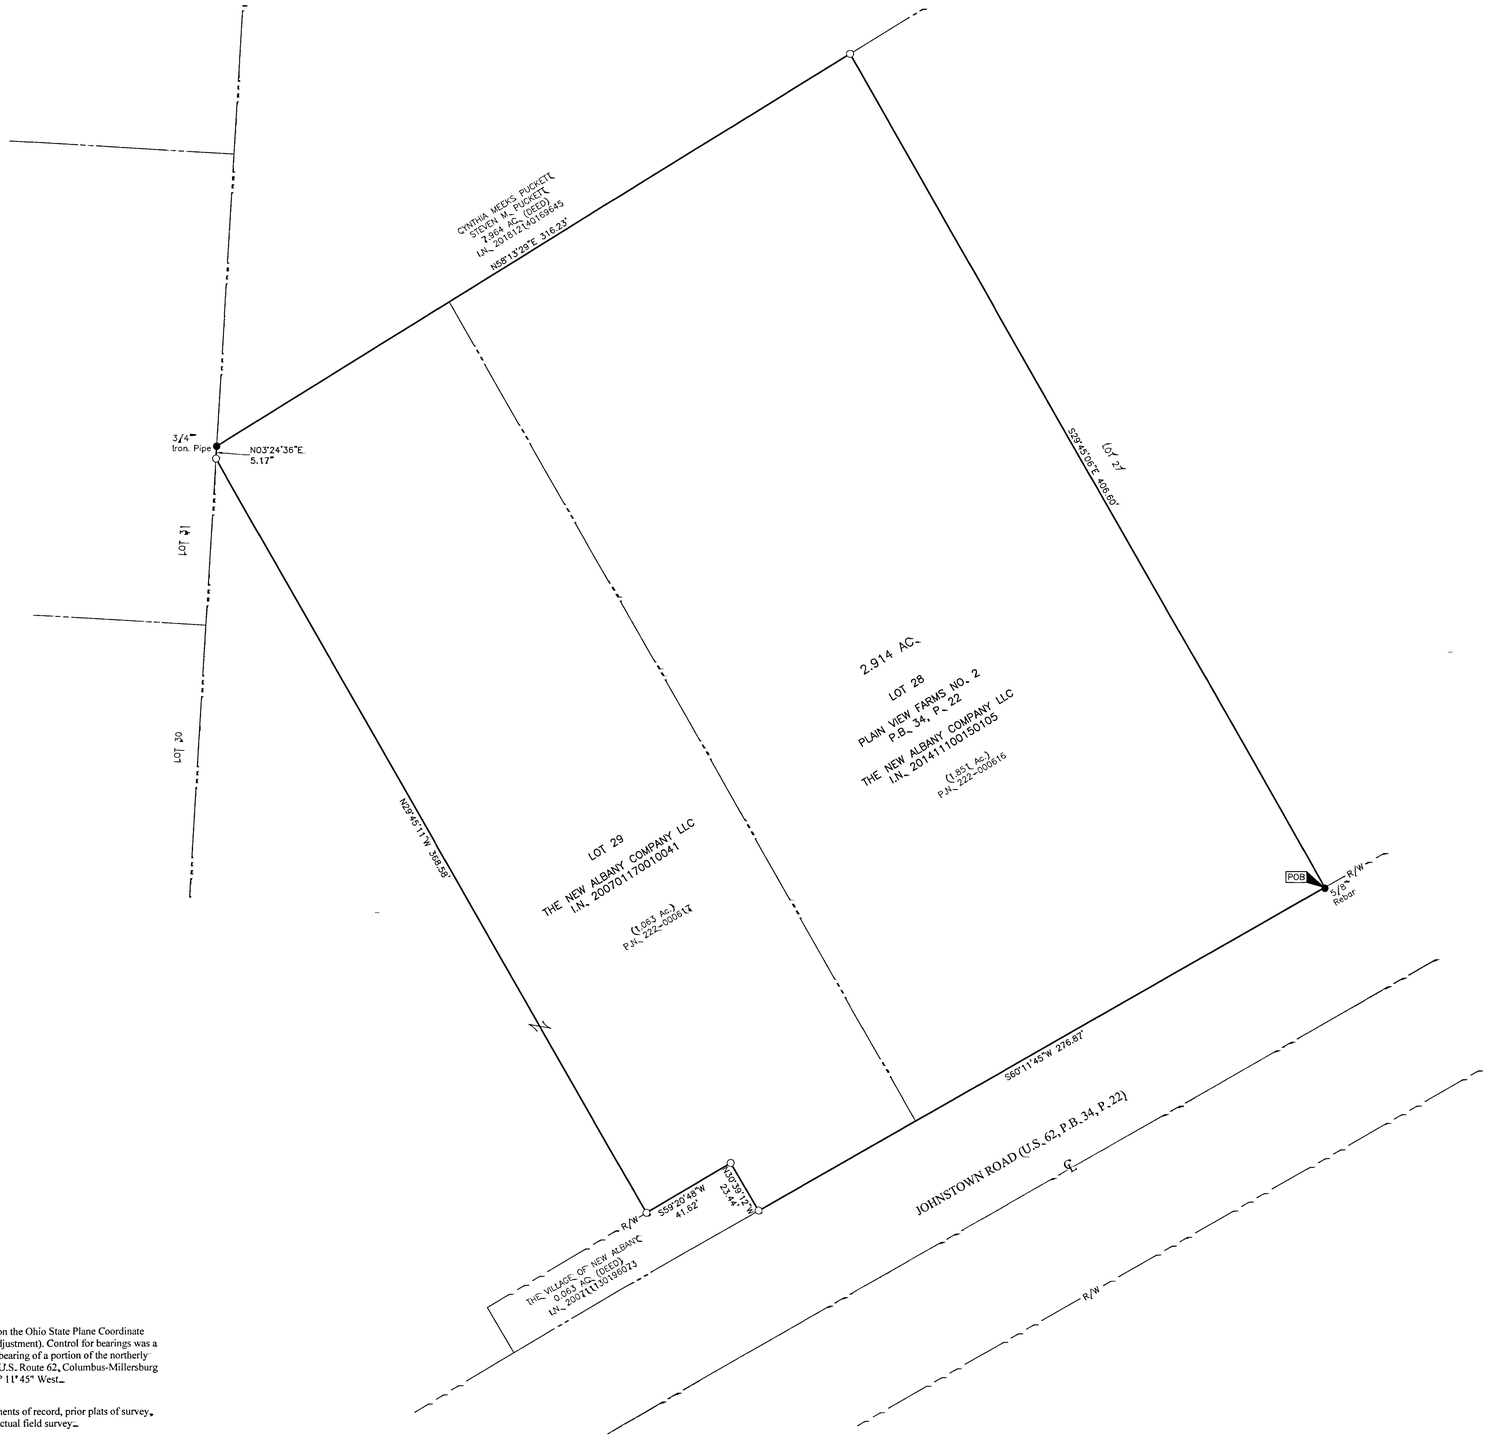


● = STONE FND.
■ = MON. FND.
● = I.P. FND.
○ = I.P. SET
⬢ = MAG. NAIL FND.
○ = MAG. NAIL SET
▲ = R.R. SPK. FND.
△ = R.R. SPK. SET
⬟ = P.K. NAIL FND.

I.P. Set are 13/16" I.D. iron pipes 30" long with cap inscribed EMHT INC.

30 0 30 60
GRAPHIC SCALE (in feet)

BASIS OF BEARINGS:
The bearings shown hereon are based on the Ohio State Plane Coordinate System, South Zone, NAD83 (1986 Adjustment). Control for bearings was a control traverse which determined the bearing of a portion of the northerly right-of-way line of Johnstown Road (U.S. Route 62, Columbus-Millersburg Road) as having a bearing of South 60° 11' 45" West.

SURVEY NOTE:
This survey was prepared using documents of record, prior plats of survey, and observed evidence located by an actual field survey.

RECEIVED
MAR 06 2020
Franklin County Engineer
Cornell R. Robertson, P.E., P.S.

By: Matthew A. Kirk 5 March 20
Matthew A. Kirk Date
Professional Surveyor No. 7865

EMHT
Evans, Mechwart, Hambleton & Tilton, Inc.
Engineers • Surveyors • Planners • Scientists
5500 New Albany Road, Columbus, OH 43054
Phone: 614.775.4500 Toll free: 888.775.3648
emht.com

Date: March 5, 2020
Scale: 1" = 30'
Job No: 2019-0866
Sheet: 1 of 1

REVISIONS

| MARK | DATE | DESCRIPTION |
|---|---|---|
| | | |
| | | |
| | | |
| | | |
| | | |
| | | |

Skilken Gold Site ALTA / 20190866 VC SHEET.DWG

J:\2019\0866\DWG\SHEETS\SURVEY\20190866-VS-BNDY-01.DWG plotted by YOUSSEF, SHERIN on 3/5/2020 2:01:13 PM last saved by YOUSSEF, SHERIN on 3/5/2020 2:01:11 PM
XREF: 20190866-ALTA-BASE.dwg XREF: 20190866-VS-TOPO-ALT.dwg