B-2-E

EXHIBIT B

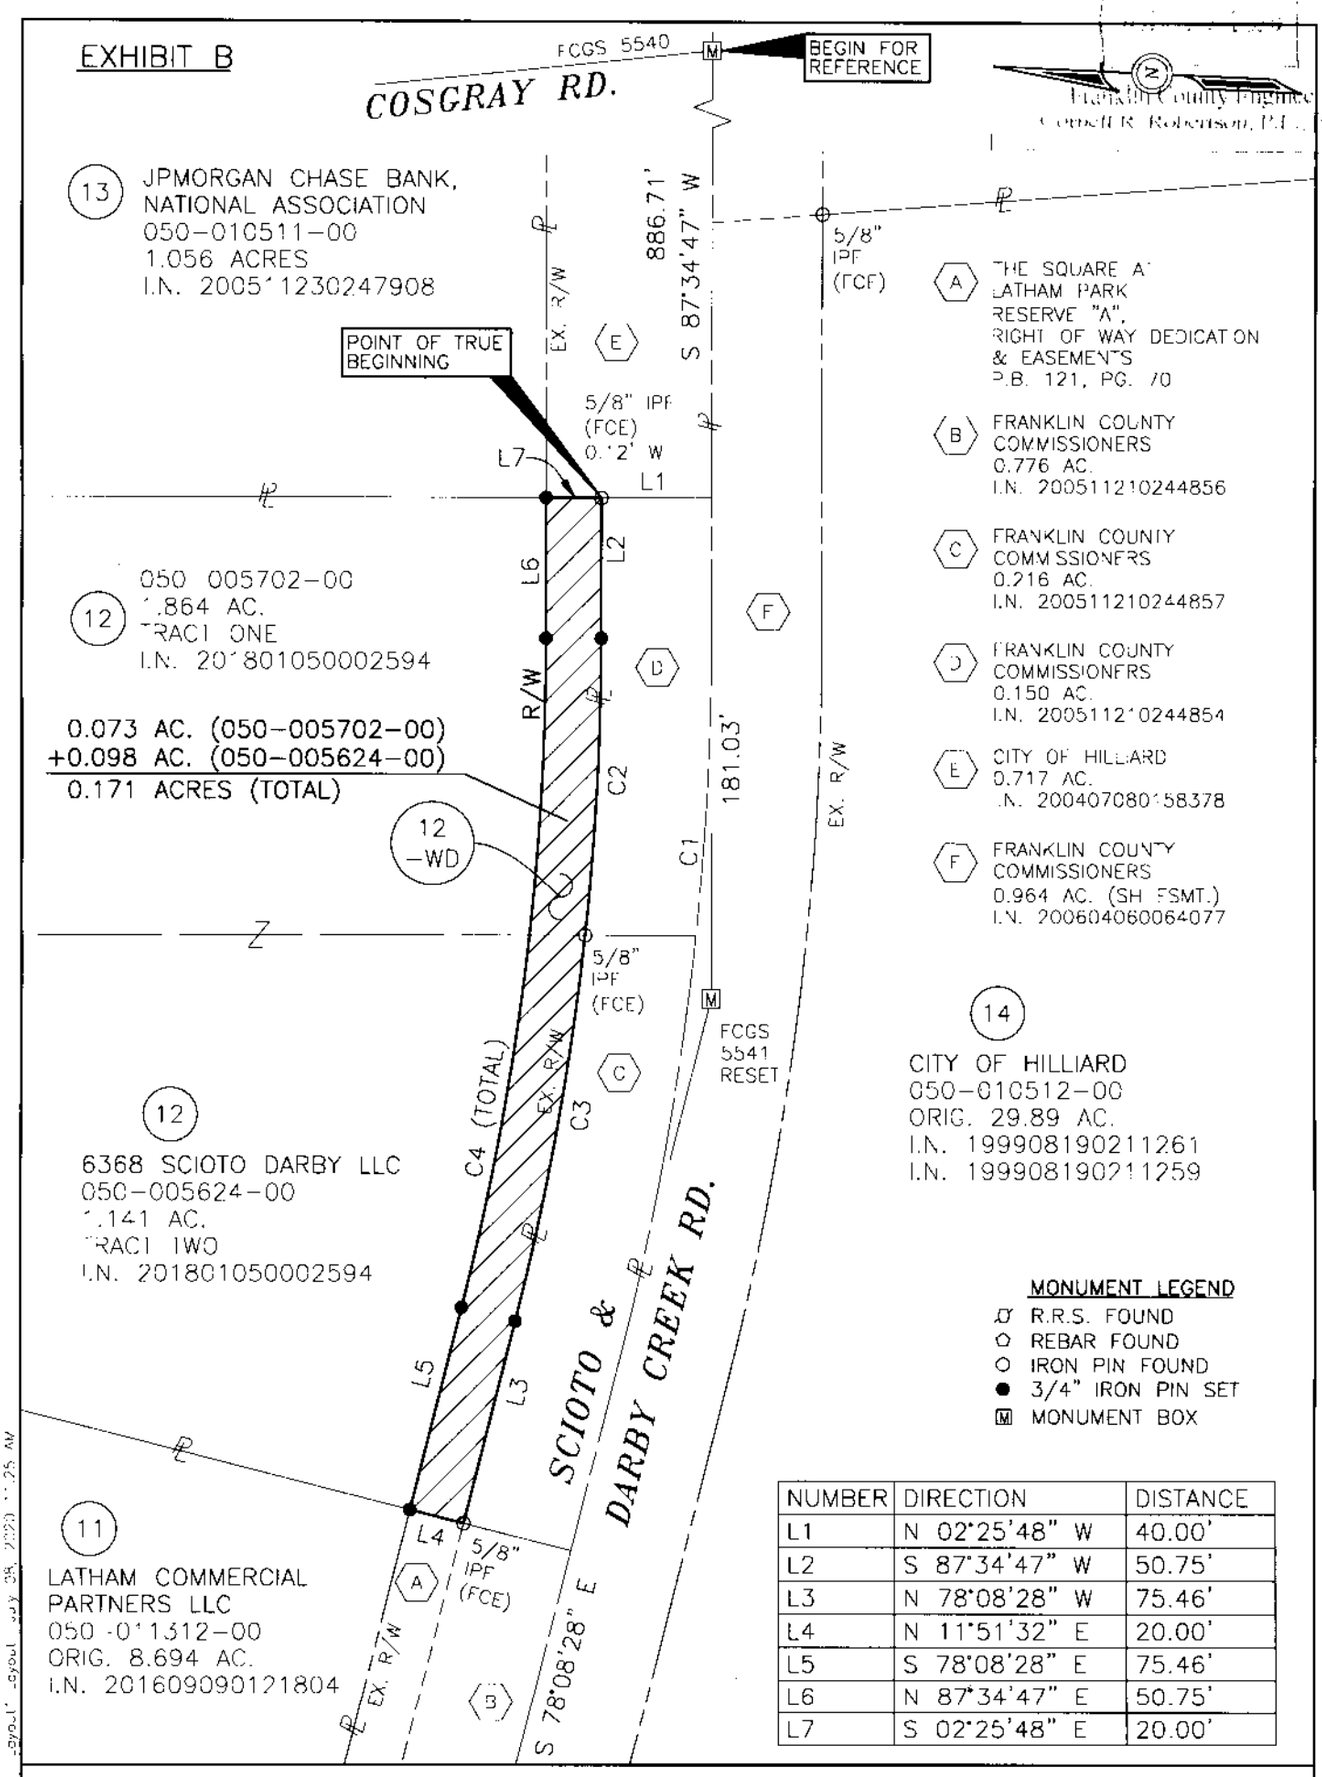

NUMBER	DIRECTION	DISTANCE
L1	N 02°25'48" W	40.00'
L2	S 87°34'47" W	50.75'
L3	N 78°08'28" W	75.46'
L4	N 11°51'32" E	20.00'
L5	S 78°08'28" E	75.46'
L6	N 87°34'47" E	50.75'
L7	S 02°25'48" E	20.00'

NUMBER	RADIUS	DELTA ANG.	ARC LEN	CHORD DIRECTION	CHORD
C1	1040.00'	14°16'45"	259.19'	S 85°16'51" E	258.52'
C2	1000.00'	06°09'29"	107.48'	N 89°20'29" W	107.42'
C3	1000.00'	08°07'16"	141.74'	N 82°12'06" W	141.62'
C4	980.00'	14°16'45"	244.23'	S 85°16'51" E	243.60'

BASIS OF BEARINGS

THE BEARINGS SHOWN HEREON ARE BASED UPON THE BEARING OF N 87°34'47" E FOR THE CENTERLINE OF SCIOTO & DARBY CREEK ROAD AS DELINEATED UPON THE R/W PLAN OF SCIOTO & DARBY CREEK ROAD AT ALTON & DARBY CREEK ROAD, ON FILE AT THE FRANKLIN COUNTY ENGINEER'S OFFICE.

STATE OF OHIO
STEVEN E. RADER
7191
REGISTERED
PROFESSIONAL SURVEYOR

PARCEL 12-WD
SCIOTO DARBY MULTI-USE PATH
CONNECTION AT DARBY CREEK NURSERY
CITY OF HILLIARD, FRANKLIN COUNTY, OHIO
VIRGINIA MILITARY SURVEY 6366

0 60 120
SCALE IN FEET

Prepared By
Stantec
1500 Lake Shore Drive, Suite 100
Columbus, Ohio 43204
Phone: (614) 486-4383

Steven E. Rader 7/8/20
Registered Surveyor #7191 Date

stevenrader, LAN/15608982\less 9\Scioto Darby\LSA.dwg, Layout: Layout1, July 08, 2020 11:25 AM