A-3-C

CITY OF DUBLIN, FRANKLIN COUNTY, OHIO
QTR TWP 2, TWP 2, R 19, USML

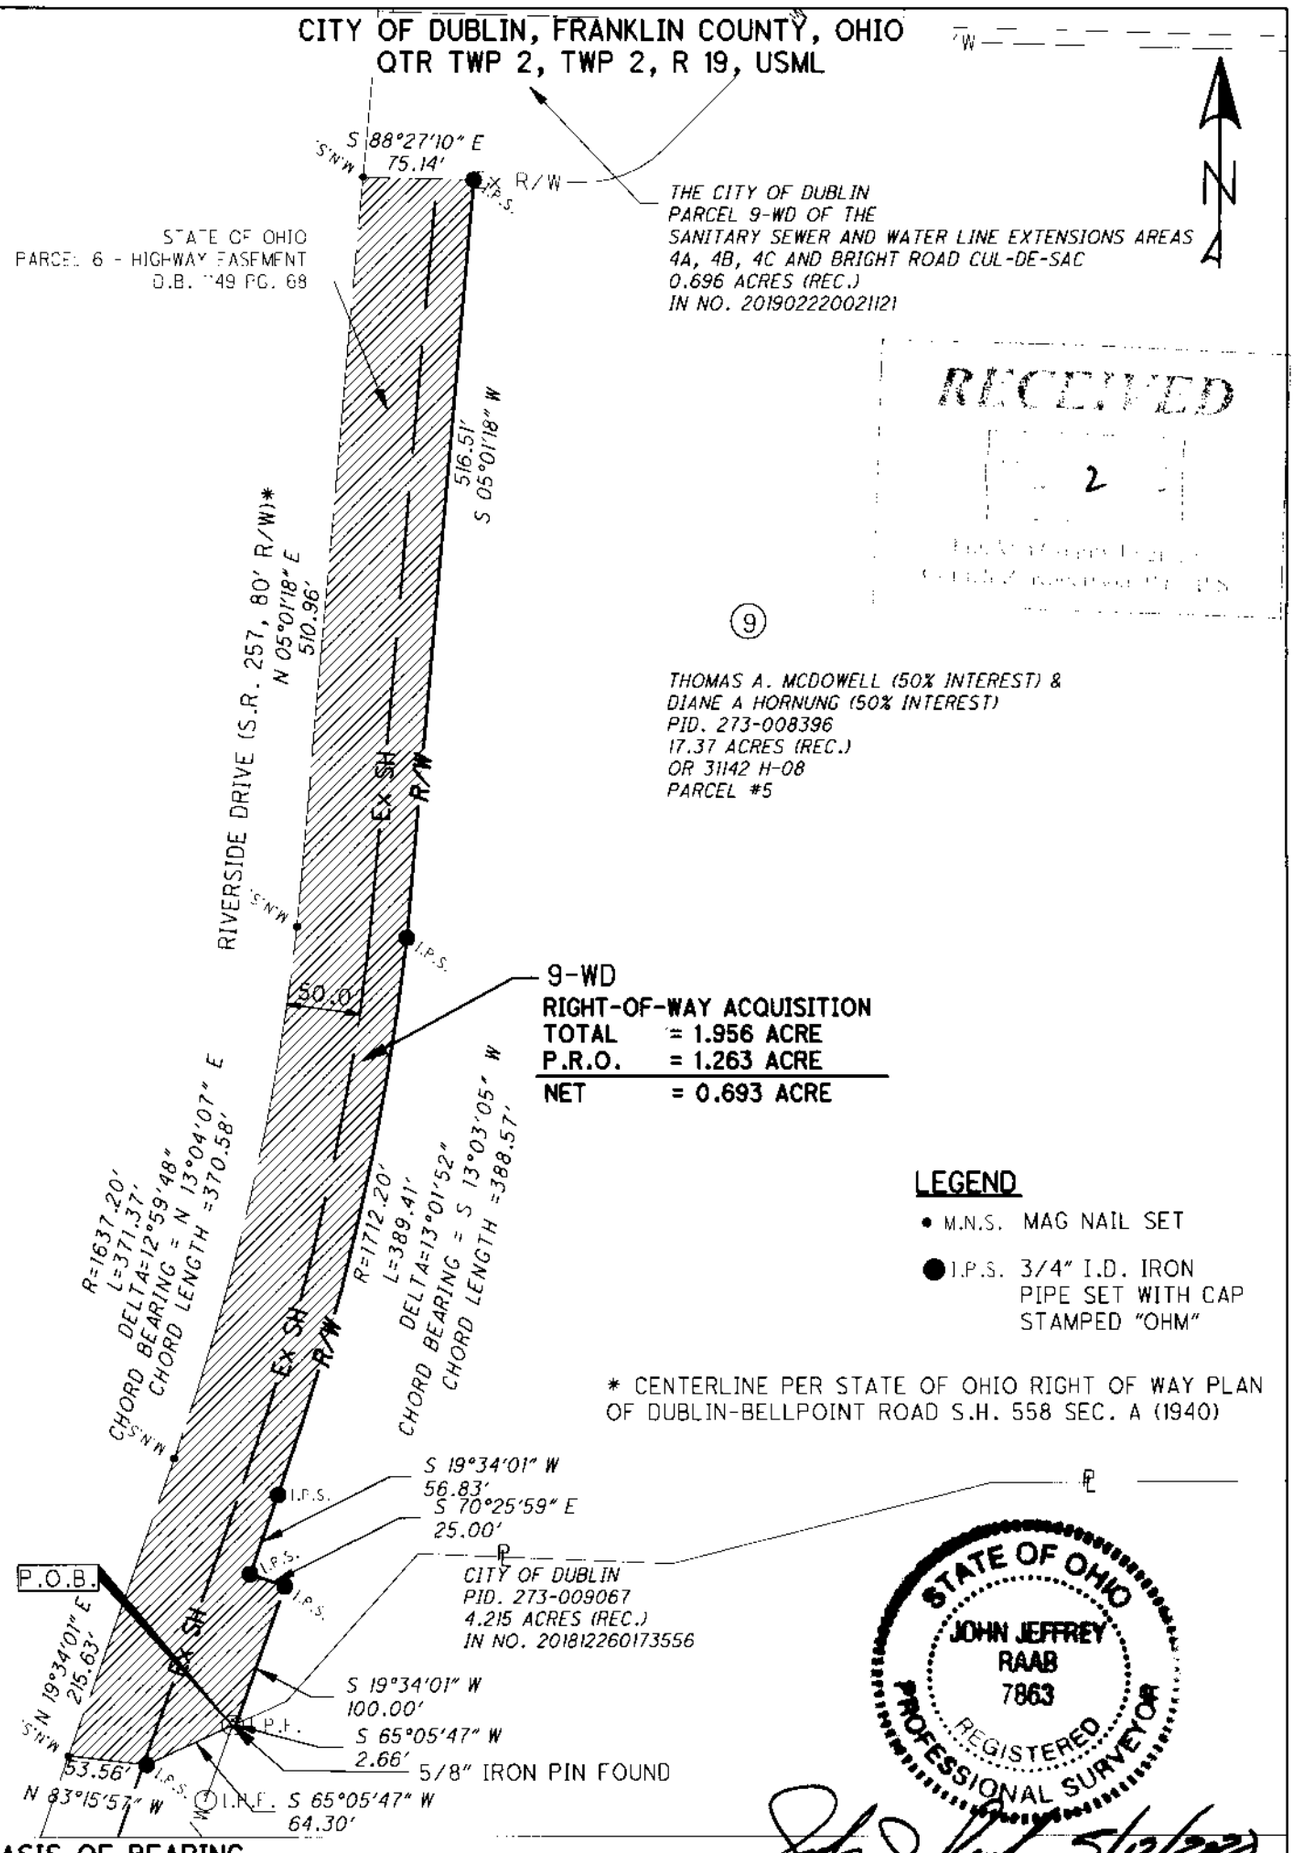

RECEIVED
2

STATE OF OHIO
JOHN JEFFREY
RAAB
7863
REGISTERED
PROFESSIONAL SURVEYOR

BASIS OF BEARING

BEARINGS ARE BASED ON THE OHIO STATE PLANE COORDINATE SYSTEM, SOUTH ZONE (NSRS 2007), AS ESTABLISHED FROM A GPS SURVEY UTILIZING ODOT CORS STATION "COLB" PERFORMED BY OHM-ADVISORS IN 2019.

5/12/2020

JOHN J. RAAB, PS 7863
DATE

OHM
ARCHITECTS ENGINEERS PLANNERS
580 N. Fourth St.
Suite 830
Columbus, Ohio 43215
OHM-ADVISORS.COM

EXHIBIT B

PARCEL 9-WD

RIVERSIDE DRIVE EAST SHARED-USE PATH SECTION 1

PROJECT NO: 19-011-CIP

DATE: 4-30-2020

0 120 240 Feet

SHEET NO. 1 OF 1