L-2-F

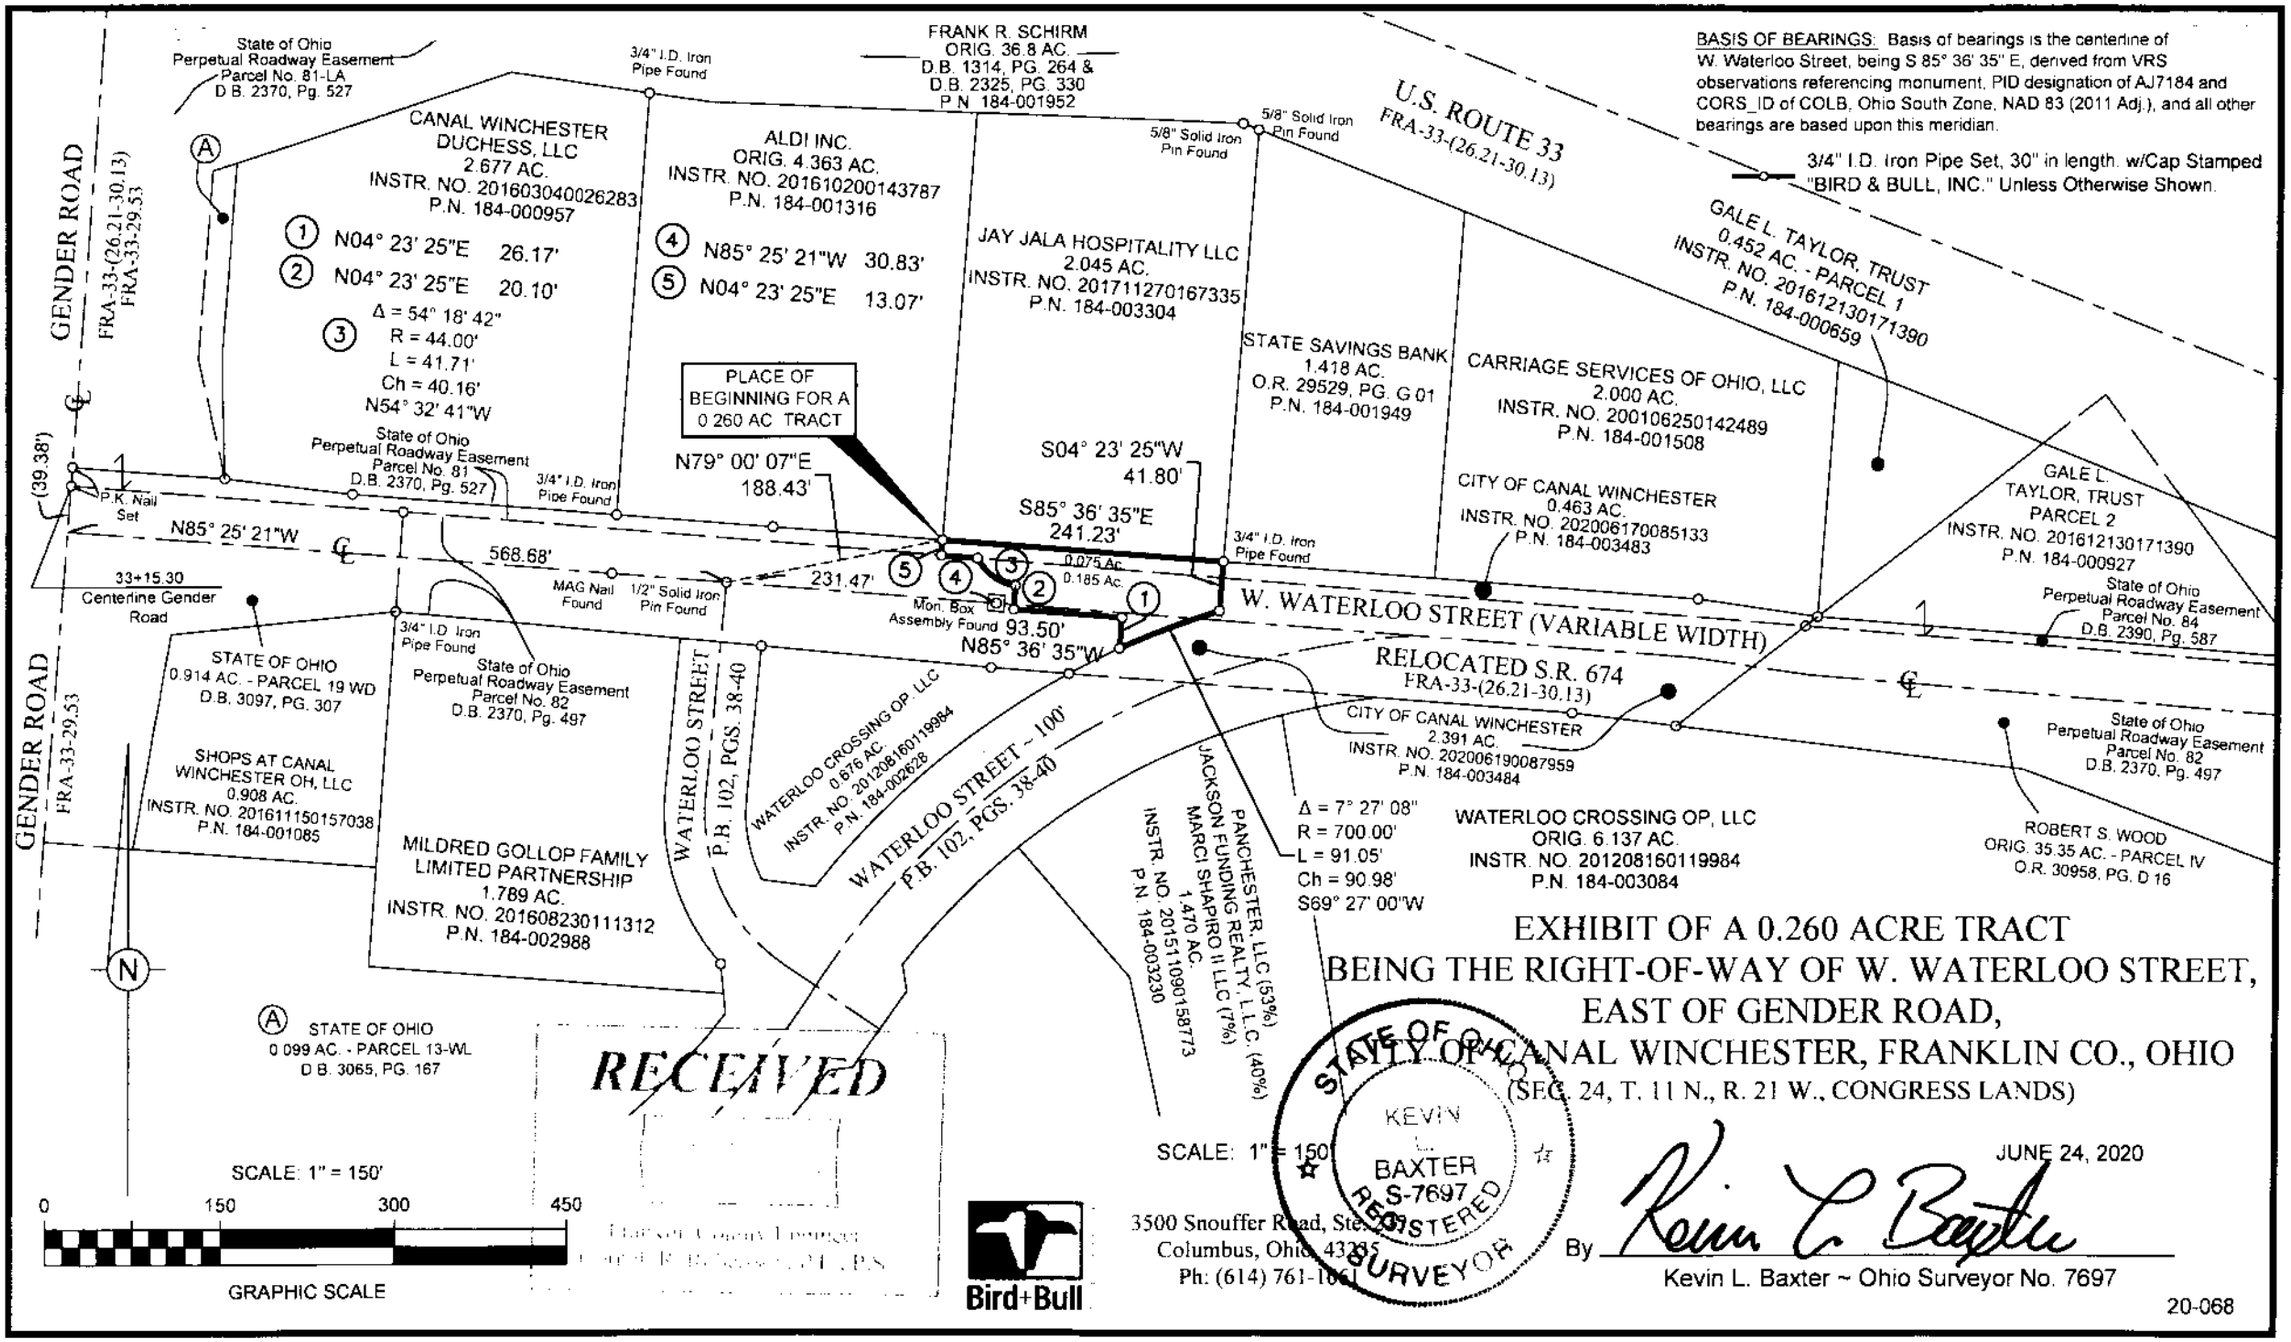

EXHIBIT OF A 0.260 ACRE TRACT
BEING THE RIGHT-OF-WAY OF W. WATERLOO STREET, EAST OF GENDER ROAD, CITY OF CANAL WINCHESTER, FRANKLIN CO., OHIO
(SEC. 24, T. 11 N., R. 21 W., CONGRESS LANDS)

SCALE: 1" = 150'

JUNE 24, 2020

By Kevin L. Baxter

Kevin L. Baxter ~ Ohio Surveyor No. 7697

20-068