Parcel Exhibit ~ 1.208 Ac.

City of Hilliard, Franklin County, Ohio
Virginia Military Survey No. 6366

DEC-07-2020

Legend

- ● Iron Rod Found
- ○ Iron Pipe Found
- ✱ PK Nail Found
- [M] FCGS Monument Found
- ○ Iron Pin Set
- ⌑ PK Nail Set
- △ RR Spike Set

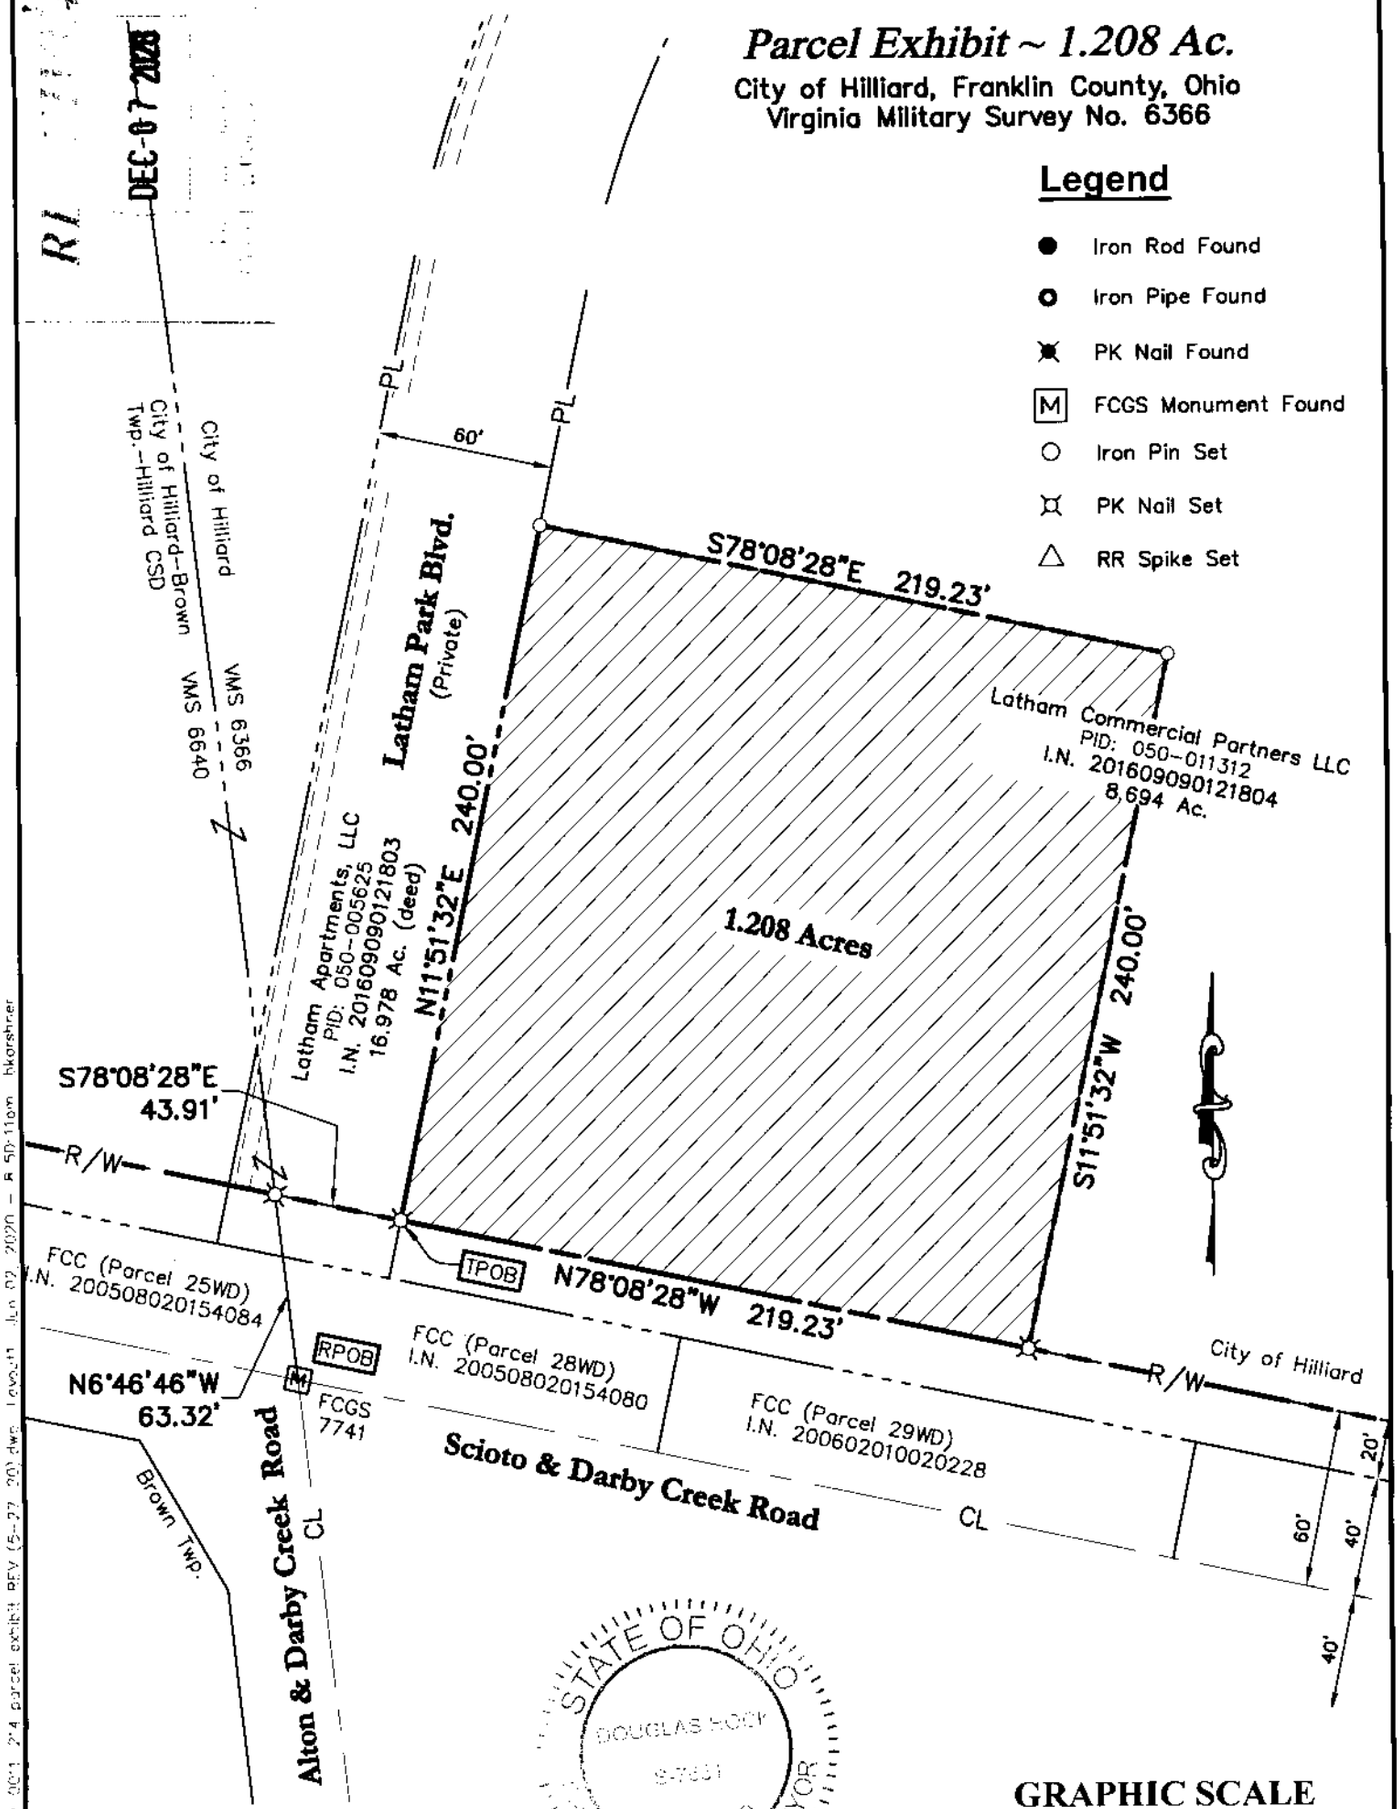

STATE OF OHIO
DOUGLAS HOCK
8-7661
REGISTERED
PROFESSIONAL SURVEYOR

GRAPHIC SCALE

0 30 60 120

1 inch = 60 feet

ADVANCED CIVIL DESIGN, INC.

6/2/2020

Douglas R. Hock, P.S. 7661 Date:

This exhibit is based on information obtained from the Franklin County Auditor's and Recorder's office.

Bearings are based on N 78° 08' 28" W between Franklin County Monuments FCGS 5541 Reset and FCGS 7741 as shown on a right-of-way plan for Scioto & Darby Creek Road at Alton Darby Creek Road, prepared by Kleingers and Associates for the Franklin County Engineer in 2006.

Iron pins set are 5/8" diameter rebar, 30" long and capped Advanced 7661.

DRAWN BY: DRB	JOB NO.: 20-0011-214
DATE: 06/02/2020	CHECKED BY: BCK

ADVANCED CIVIL DESIGN
ENGINEERS SURVEYORS
781 Science Boulevard, Suite 100
Gahanna, Ohio 43230
ph 614.428.7750
fax 614.428.7755

Z:\20-0011-214\DWG\PRODUCTION DRAWINGS\SURVEY\20-0011-214 parcel exhibit REV (5-27-20).dwg, Layout1, Jun 02, 2020 - 8:50:11am, hkershner