EXHIBIT A (Pg 2/2)

IBI GROUP
8101 North High Street, Suite 100
Columbus OH 43235 USA
tel 614 818 4900 fax 614 818 4901
ibigroup.com

RIGHT-OF-WAY EXHIBIT

TRIPLE R. ASSOCIATES, LTD
CLEVELAND AVENUE & FIFTH AVENUE
COLUMBUS, OHIO

GRAPHIC SCALE
0 20 40
(IN FEET)
1 inch = 40 ft.

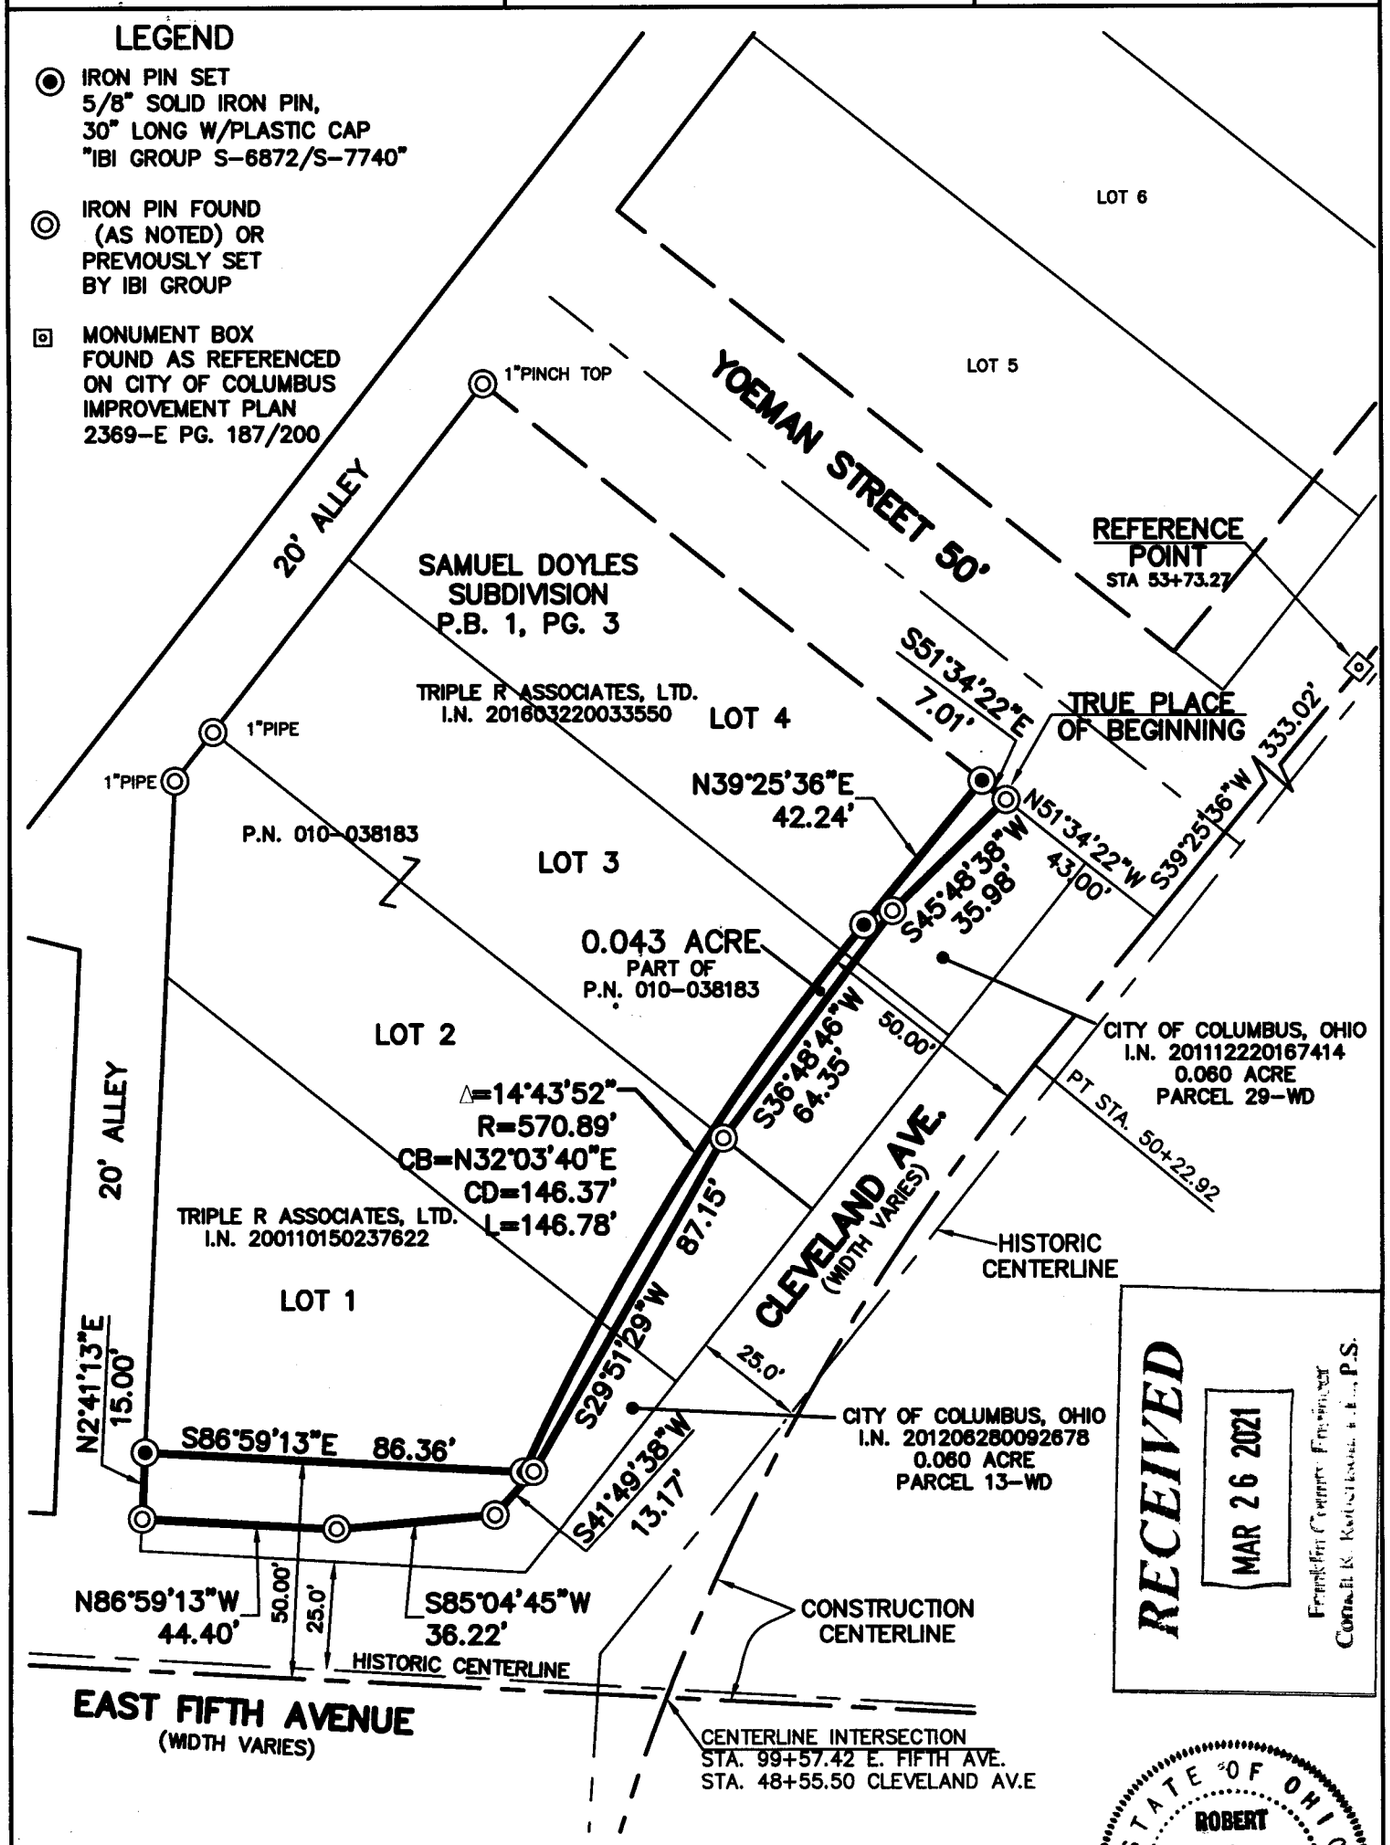

RECEIVED
MAR 26 2021
Franklin County Engineer
Connie K. Kotcheff, P.E., P.S.

STATE OF OHIO
ROBERT S. WYND
S-6872
REGISTERED SURVEYOR

BEARING REFERENCE

Bearings hereon are based on GPS observations utilizing the Ohio State Plane Coordinate System, South Zone, NAD 83 (2011) which establishes a bearing of South 39°25'36" West for the centerline of construction for Cleveland Avenue north of Yoeman Street.

REGISTERED SURVEYOR — NO. 6872 — DATE 2/25/21