L-5-E

Plat of Survey
Township of Madison, County of Franklin, State of Ohio, part West Half of Section 35, Township 11N, Range 21W.

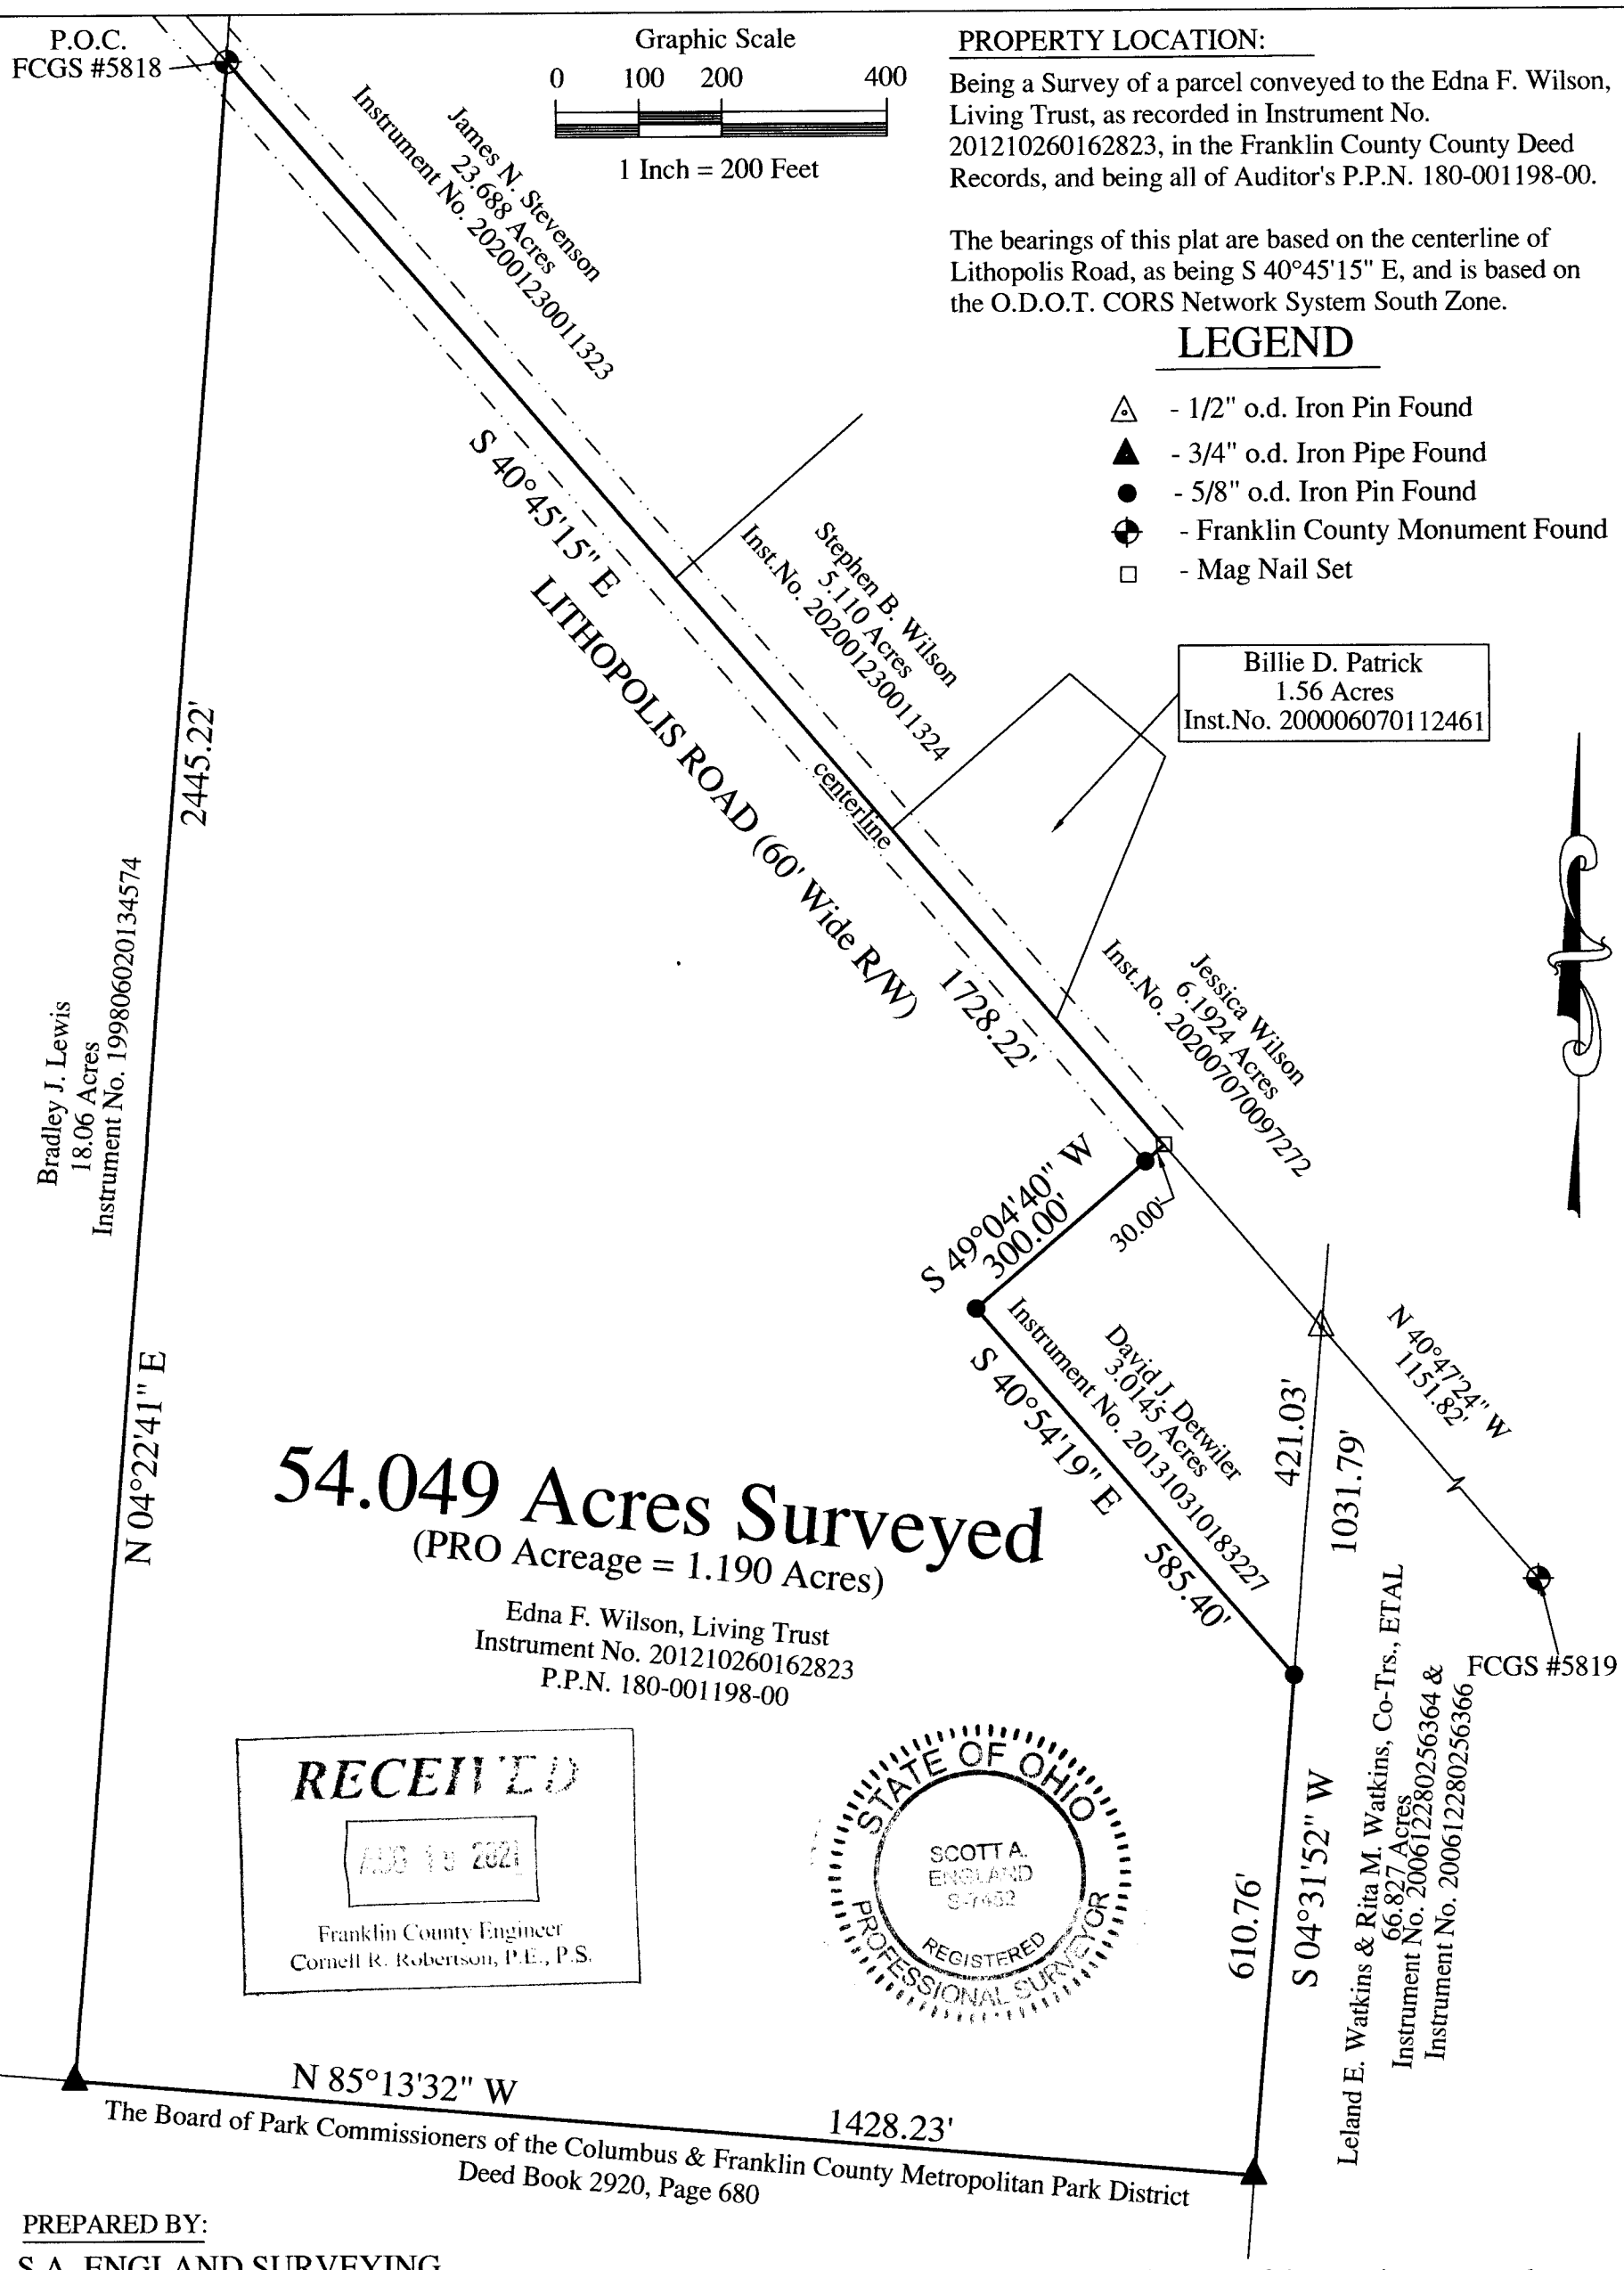

PROPERTY LOCATION:

Being a Survey of a parcel conveyed to the Edna F. Wilson, Living Trust, as recorded in Instrument No. 201210260162823, in the Franklin County County Deed Records, and being all of Auditor's P.P.N. 180-001198-00.

The bearings of this plat are based on the centerline of Lithopolis Road, as being S 40°45'15" E, and is based on the O.D.O.T. CORS Network System South Zone.

LEGEND

- △ - 1/2" o.d. Iron Pin Found
- ▲ - 3/4" o.d. Iron Pipe Found
- ● - 5/8" o.d. Iron Pin Found
- ⊕ - Franklin County Monument Found
- □ - Mag Nail Set

PREPARED BY:

S.A. ENGLAND SURVEYING
Professional Land Surveying
P.O. Box 1770
Buckeye Lake, Ohio 43008
PHONE: 740-323-0644
email: saengland@surveyohio.com

I hereby certify that an actual survey of the premises was made, and that this plat is correct to the best of my knowledge.

Dated 7/16/21

Scott A. England, P.S.
Ohio Registered Surveyor #7452