RIGHT OF WAY DEDICATION

STATE OF OHIO, COUNTY OF FRANKLIN,
CITY OF COLUMBUS, QUARTER TOWNSHIP 1, RANGE 17
UNITED STATES MILITARY LANDS

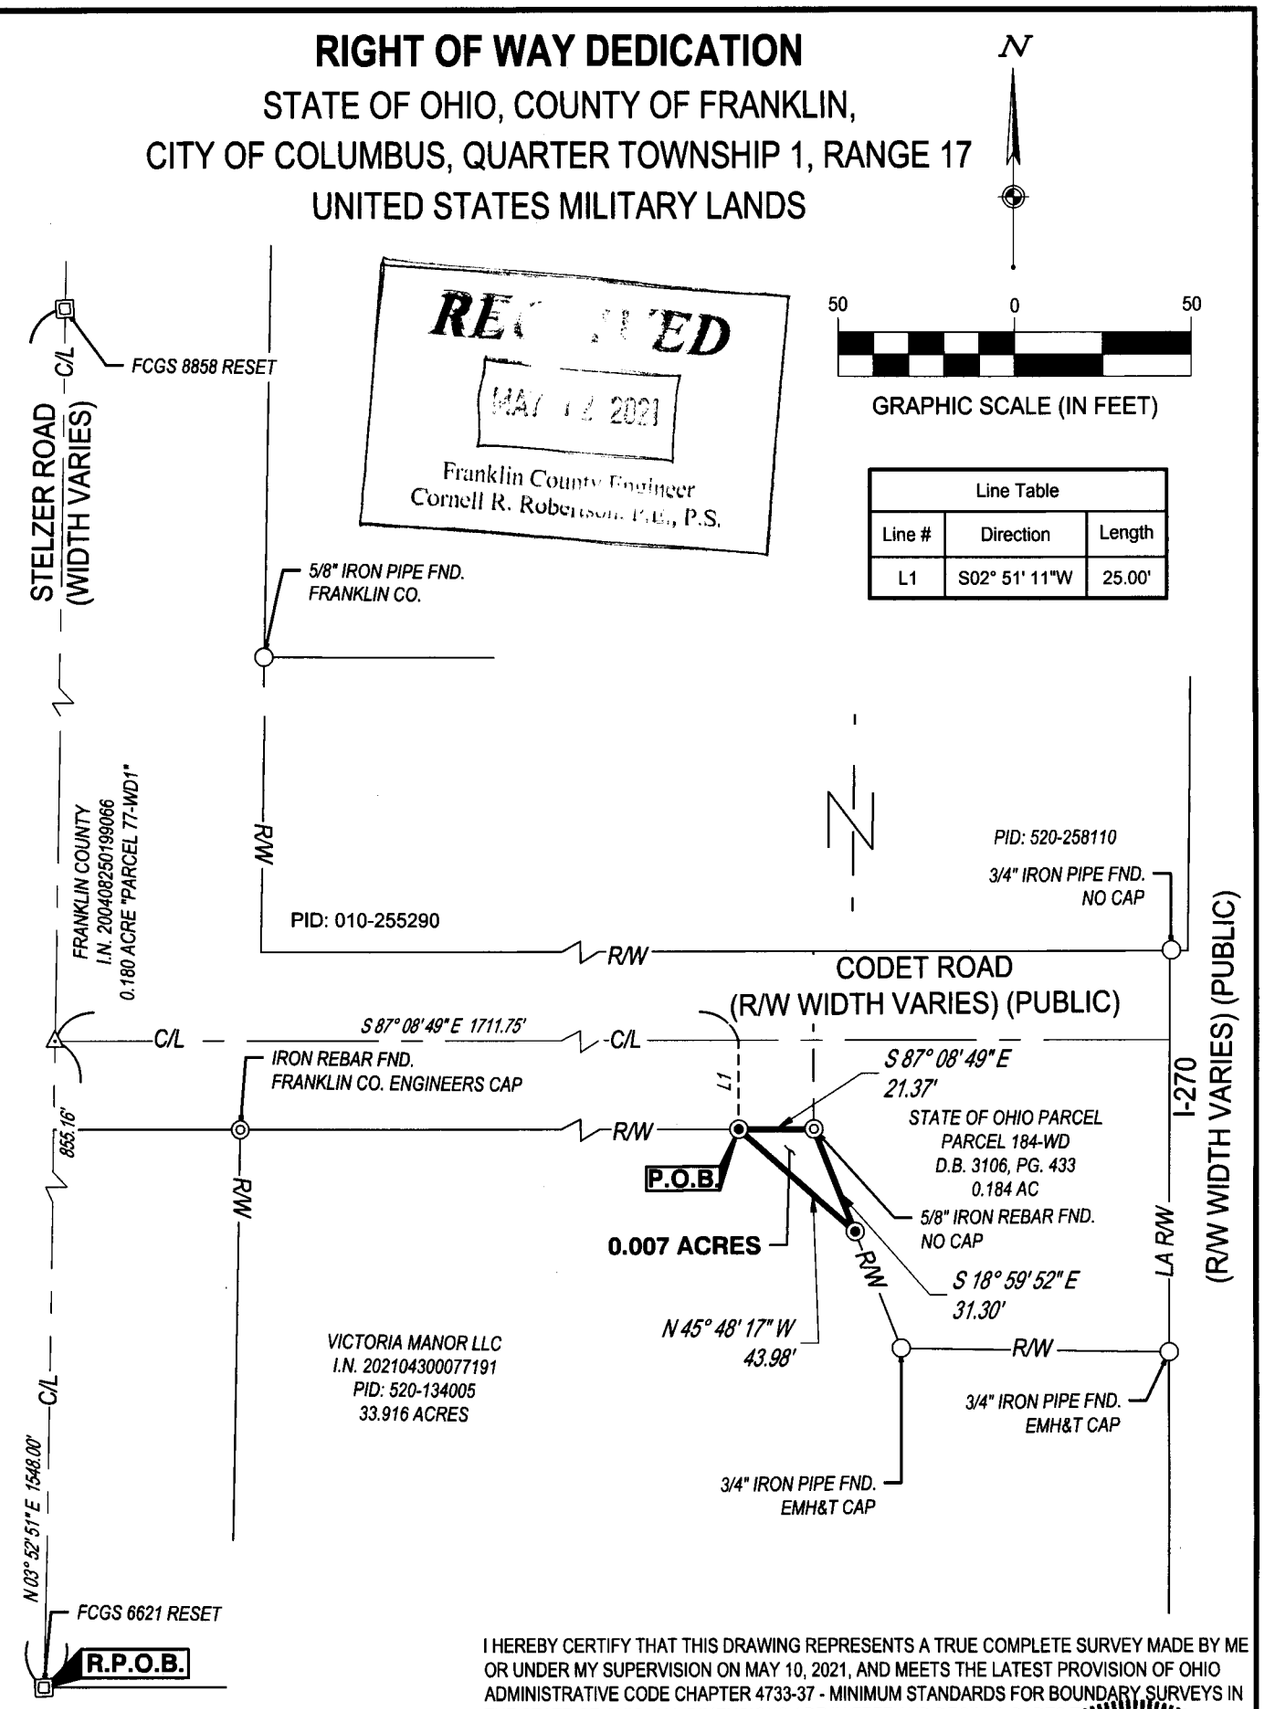

Line Table		
Line #	Direction	Length
L1	S02° 51' 11"W	25.00'

I HEREBY CERTIFY THAT THIS DRAWING REPRESENTS A TRUE COMPLETE SURVEY MADE BY ME OR UNDER MY SUPERVISION ON MAY 10, 2021, AND MEETS THE LATEST PROVISION OF OHIO ADMINISTRATIVE CODE CHAPTER 4733-37 - MINIMUM STANDARDS FOR BOUNDARY SURVEYS IN THE STATE OF OHIO. ALL DIMENSIONS ARE IN FEET AND DECIMAL PARTS THEREOF.

THE FIELD WORK WAS COMPLETED ON NOVEMBER 6, 2020

STATE OF OHIO
JEFFREY A. MILLER 7211
REGISTERED PROFESSIONAL SURVEYOR

JEFFREY A. MILLER, OHIO PS NO 7211
jeff.miller@cesoinc.com

5/12/2021
DATE

LEGEND

- ○ IRON PIPE FOUND
- ◉ IRON PIN TO BE SET (5/8"x30" REBAR W/ CESO CAP)
- ◎ 5/8" IRON REBAR FOUND FRANKLIN COUNTY ENGINEERS CAP CESO
- △ MAG NAIL TO BE SET
- ▣ MONUMENT FOUND

BASIS OF BEARINGS:

BEARINGS ARE BASED ON THE OHIO STATE PLANE COORDINATE SYSTEM, SOUTH ZONE, NAD 83 (2011), HAVING A BEARING OF N 03°52'51" E FOR A PORTION OF THE CENTERLINE OF STELZER ROAD.

RIGHT OF WAY DEDICATION

CITY OF COLUMBUS	FRANKLIN COUNTY, OHIO
SCALE: 1" = 50'	DATE: 05/11/2021
DESIGN: N/A	JOB NO.: 758508
DRAWN: ADB	SHEET NO.: 1 OF 1
CHECKED: ALB	CESO WWW.CESOINC.COM

W:\PROJECTS\KIMLEY HORN\758508-01 STELZER CODET NE CORNER\04-SURVEY\DWG\758508-SURV-ROW-0.007-AC-ESMT.DWG - 5/11/2021 8:52 AM