L-1-D

EMHT

Evans, Mechwart, Hambleton & Tilton, Inc.
Engineers • Surveyors • Planners • Scientists
5500 New Albany Road, Columbus, OH 43054
Phone: 614.775.4500 Toll Free: 888.775.3648
emht.com

SURVEY OF ACREAGE PARCEL

SECTION 30, TOWNSHIP 11, RANGE 21
CONGRESS LANDS
VILLAGE OF OBETZ, COUNTY OF FRANKLIN, STATE OF OHIO

Date: October 7, 2021	Scale: 1" = 100'	Job No: 2021-0985	Sheet No: 1 of 2

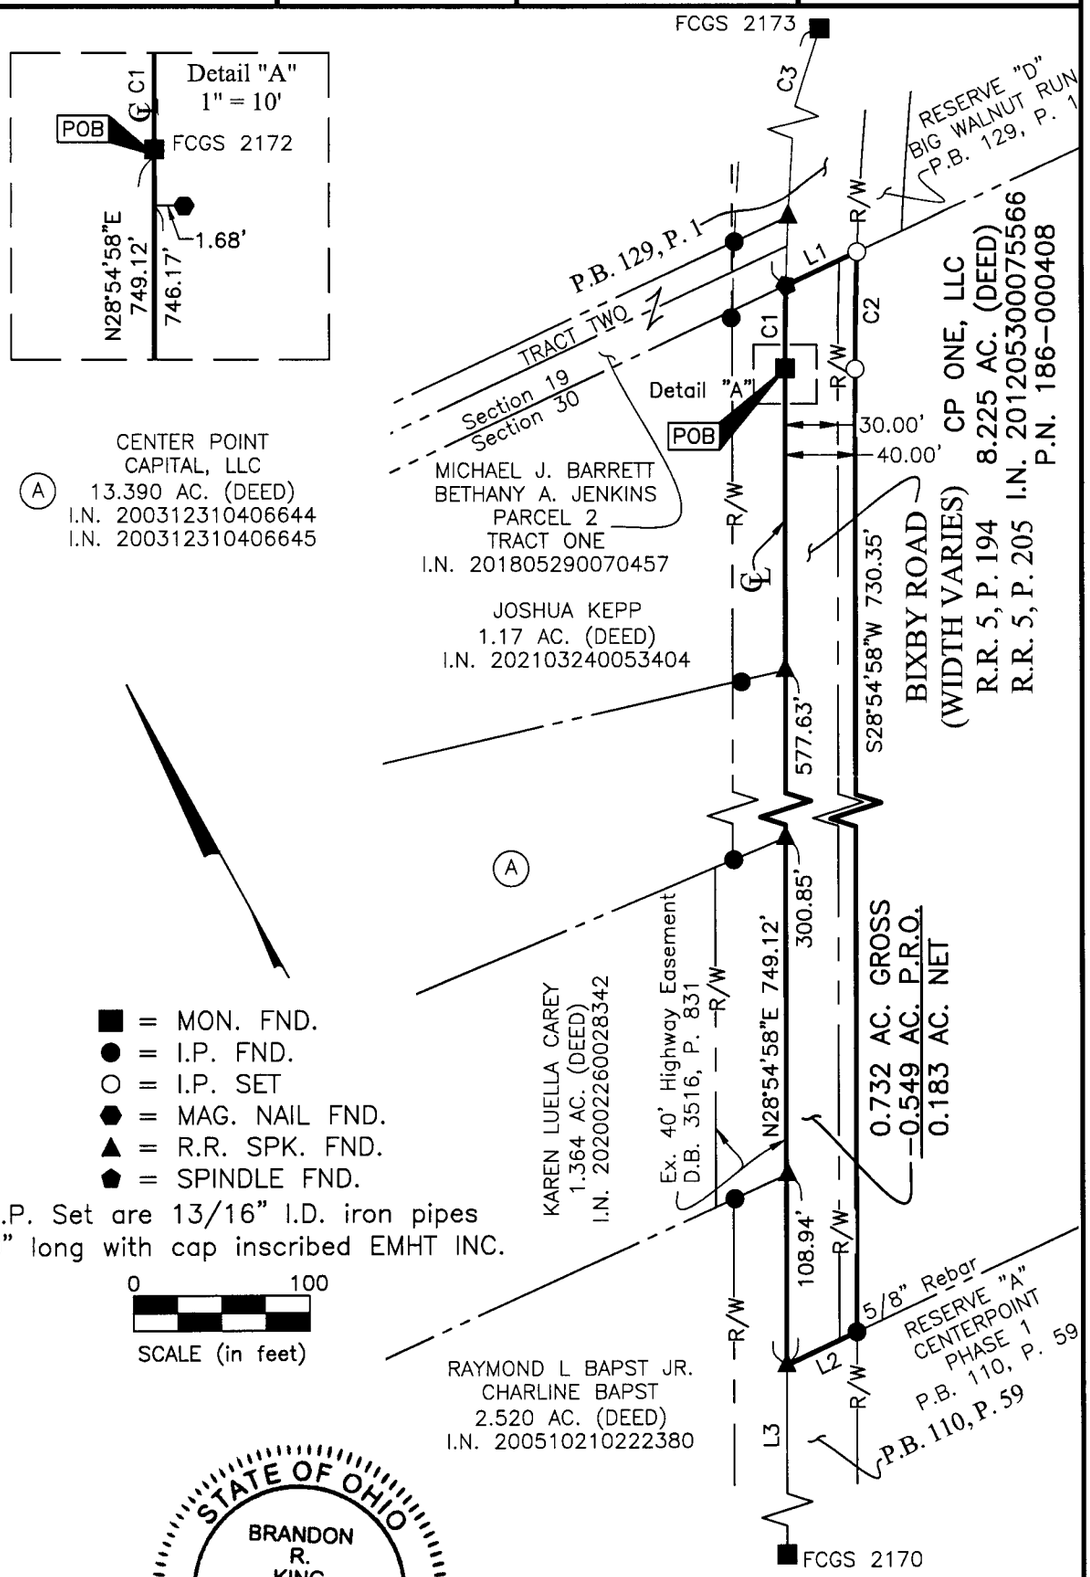

STATE OF OHIO
BRANDON R. KING
PS-8772
REGISTERED
PROFESSIONAL SURVEYOR

By _____ 10-7-2021
Brandon R. King — Date
Professional Surveyor No. 8772
bking@emht.com

RECEIVED
OCT 25 2021
Franklin County Engineer
Cornell R. Robertson, P.E., P.S.

J:\2021\0985\DWG\04SHEETS\BOUNDARY\20210985-VS-BNDY-01.DWG plotted by KING, BRANDON on 10/8/2021 12:34:07 PM last saved by BKING on 10/8/2021 10:57:12 AM
Xrefs: