# SURVEY OF ACREAGE PARCEL

## QUARTER TOWNSHIP 2, TOWNSHIP 2, RANGE 19
## UNITED STATES MILITARY LANDS
## CITY OF DUBLIN, COUNTY OF FRANKLIN, STATE OF OHIO

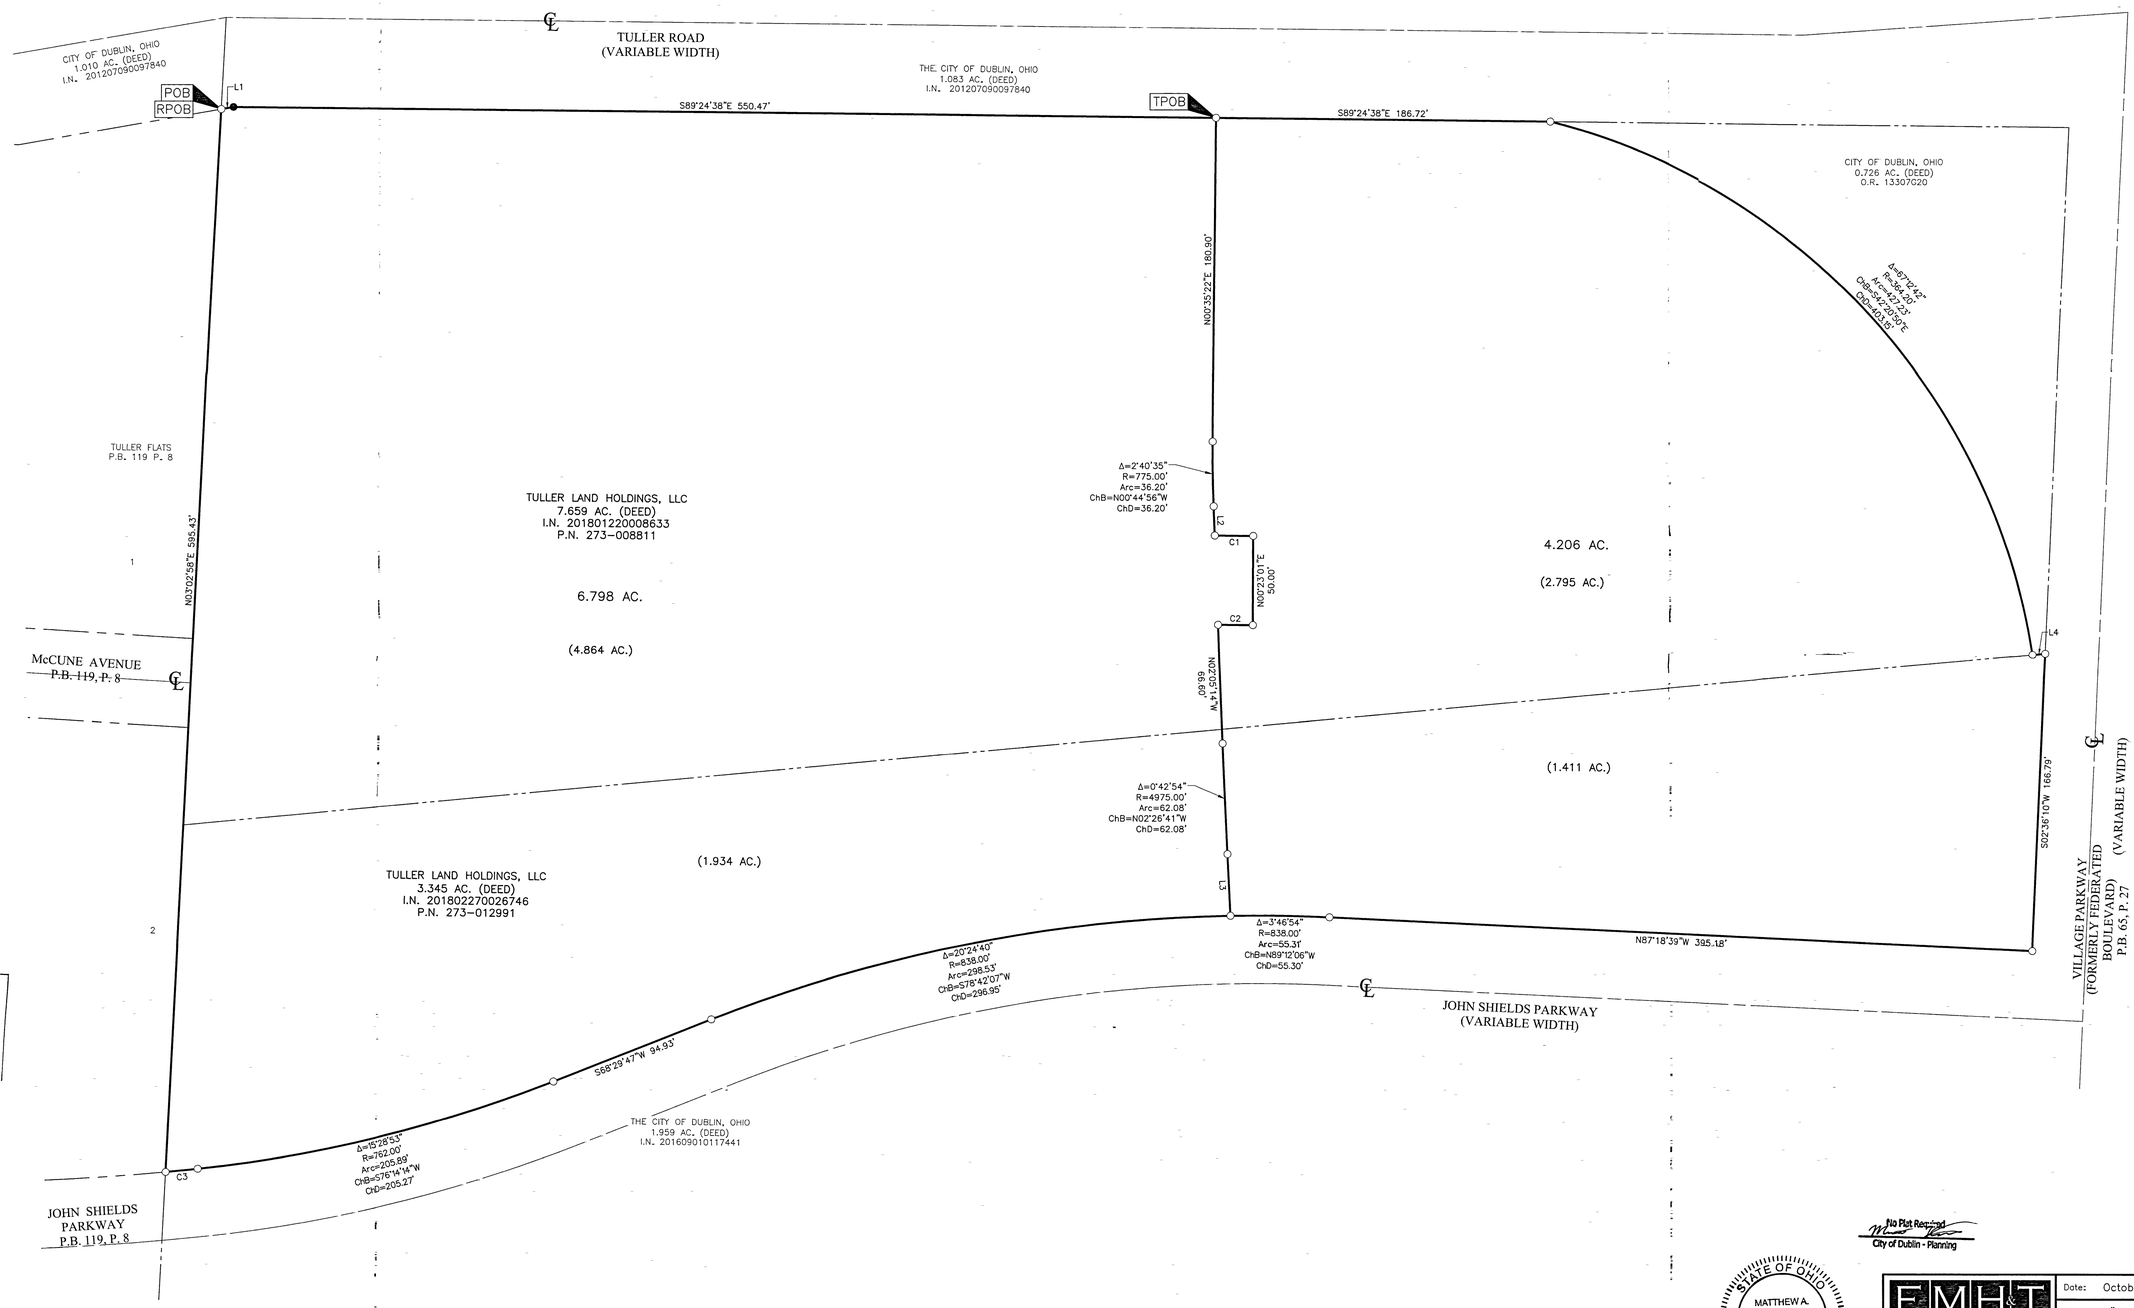


RECEIVED
DEC 09 2021

No Plat Required
City of Dublin - Planning

○ = STONE FND.
■ = MON. FND.
● = I.P. FND.
○ = I.P. SET
⬢ = MAG. NAIL FND.
○ = MAG. NAIL SET
▲ = R.R. SPK. FND.
⬟ = P.K. NAIL FND.

I.P. Set are 13/16" I.D. iron pipes
30" long with cap inscribed EMHT INC.

40 0 40 80
GRAPHIC SCALE (in feet)

SURVEY NOTE:
This survey was prepared using documents of record, prior plats of survey, and observed evidence located by an actual field survey.

BASIS OF BEARINGS:
The Bearings shown hereon are based on the Ohio State Plane Coordinate System South Zone as per NAD83 (1986 Adjustment). Control for bearings was from coordinates of monuments FRANK 73 and FRANK 174, established by the Franklin County Engineering Department, using Global Positioning System procedures and equipment, giving a bearing of South 03° 26' 58" West for a portion of Tuller Ridge Drive.

STATE OF OHIO
MATTHEW A. KIRK
S-7865
REGISTERED
PROFESSIONAL SURVEYOR

By Matthew A Kirk 15 OCT 21
Matthew A. Kirk
Professional Surveyor No. 7865
mkirk@emht.com
Date


EMH&T
Evans, Mechwart, Hambleton & Tilton, Inc.
Engineers • Surveyors • Planners • Scientists
5500 New Albany Road, Columbus, OH 43054
Phone: 614.775.4500 Toll Free: 888.775.3648
emht.com


Date: October 15, 2021
Scale: 1" = 40'
Job No: 20210247
Sheet: 1 of 1

REVISIONS

| MARK | DATE | DESCRIPTION |
|---|---|---|
| | | |
| | | |
| | | |
| | | |
| | | |



J:\2021\0247\DWG\SHEETS\BOUNDARY\20210247-VS-BNDY-01.DWG