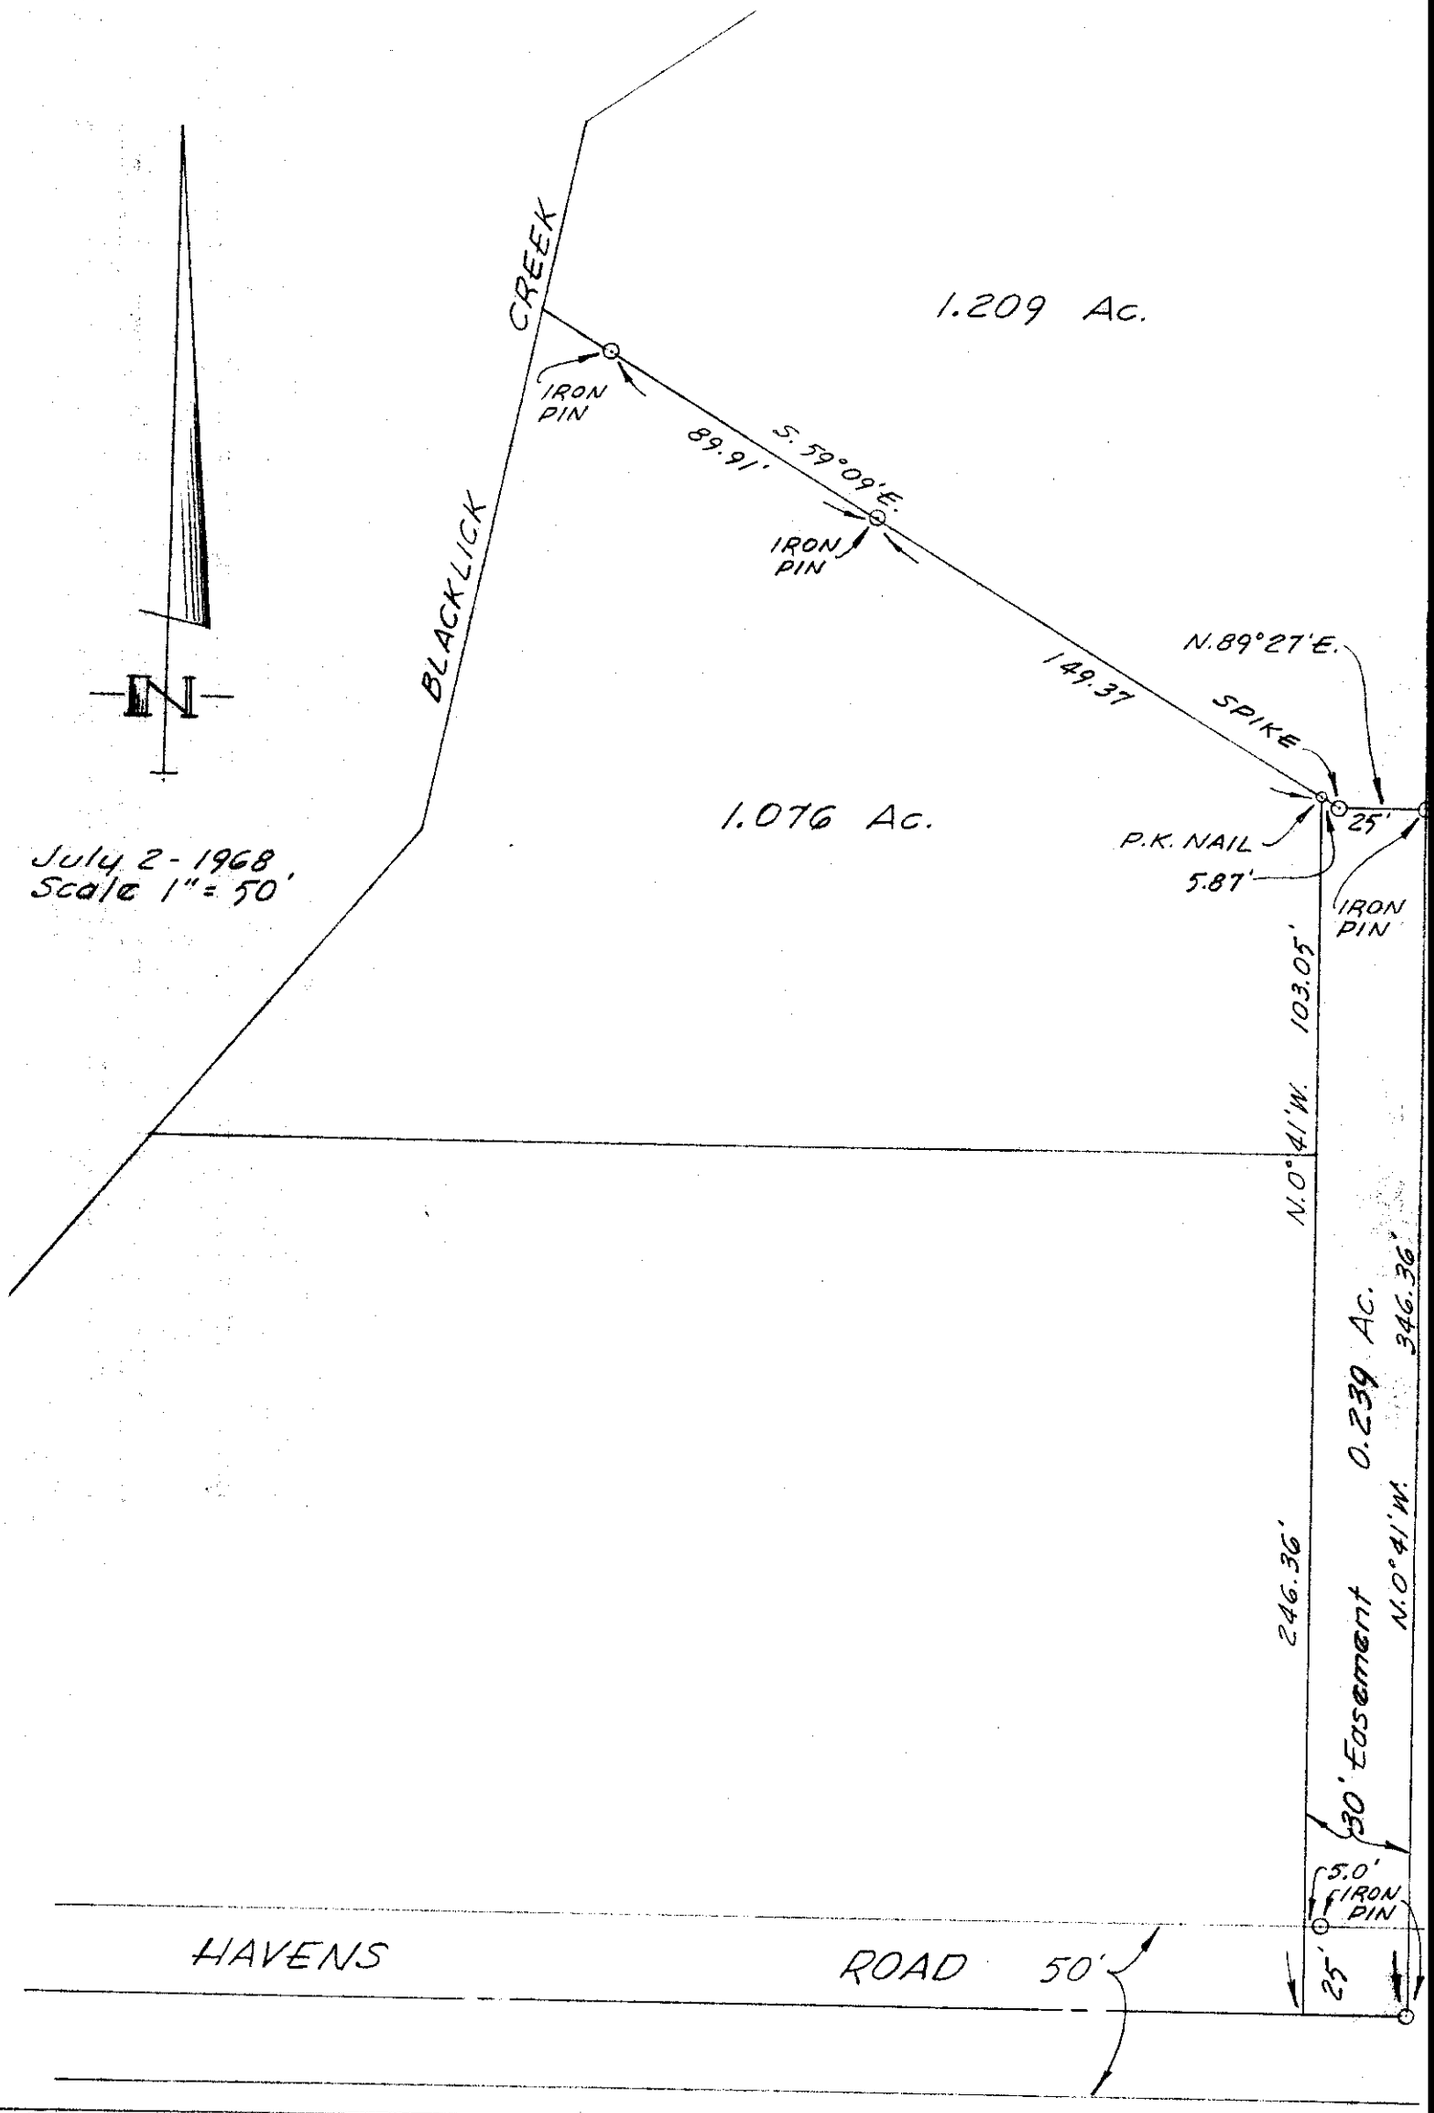

Plat showing marker locations on the Doug Canter property, Havens Road, Jefferson Twp. Franklin County, Ohio.

Harry L. Greene

02-07-68 A

Harry L. Greene, Reg. Surveyor - No. 4058.