Harry L. Greene, Surveyor

2160 Tremont Center, Columbus, Ohio 43221

PLAT SHOWING EXCHANGE OF ACREAGE BETWEEN GENE BENTLEY & BRENDA K. BENTLEY AND WILLIAM H. FOX & ELIZABETH A. FOX.

BEING A PART OF SURVEY NO. 6366, VIRGINIA MILITARY DISTRICT, NORWICH TOWNSHIP, FRANKLIN COUNTY, OHIO.

P.B. ____ Page ____ Recorders Office, ____ County, Ohio.

Scale 1" = 60 Date July 3, 1981

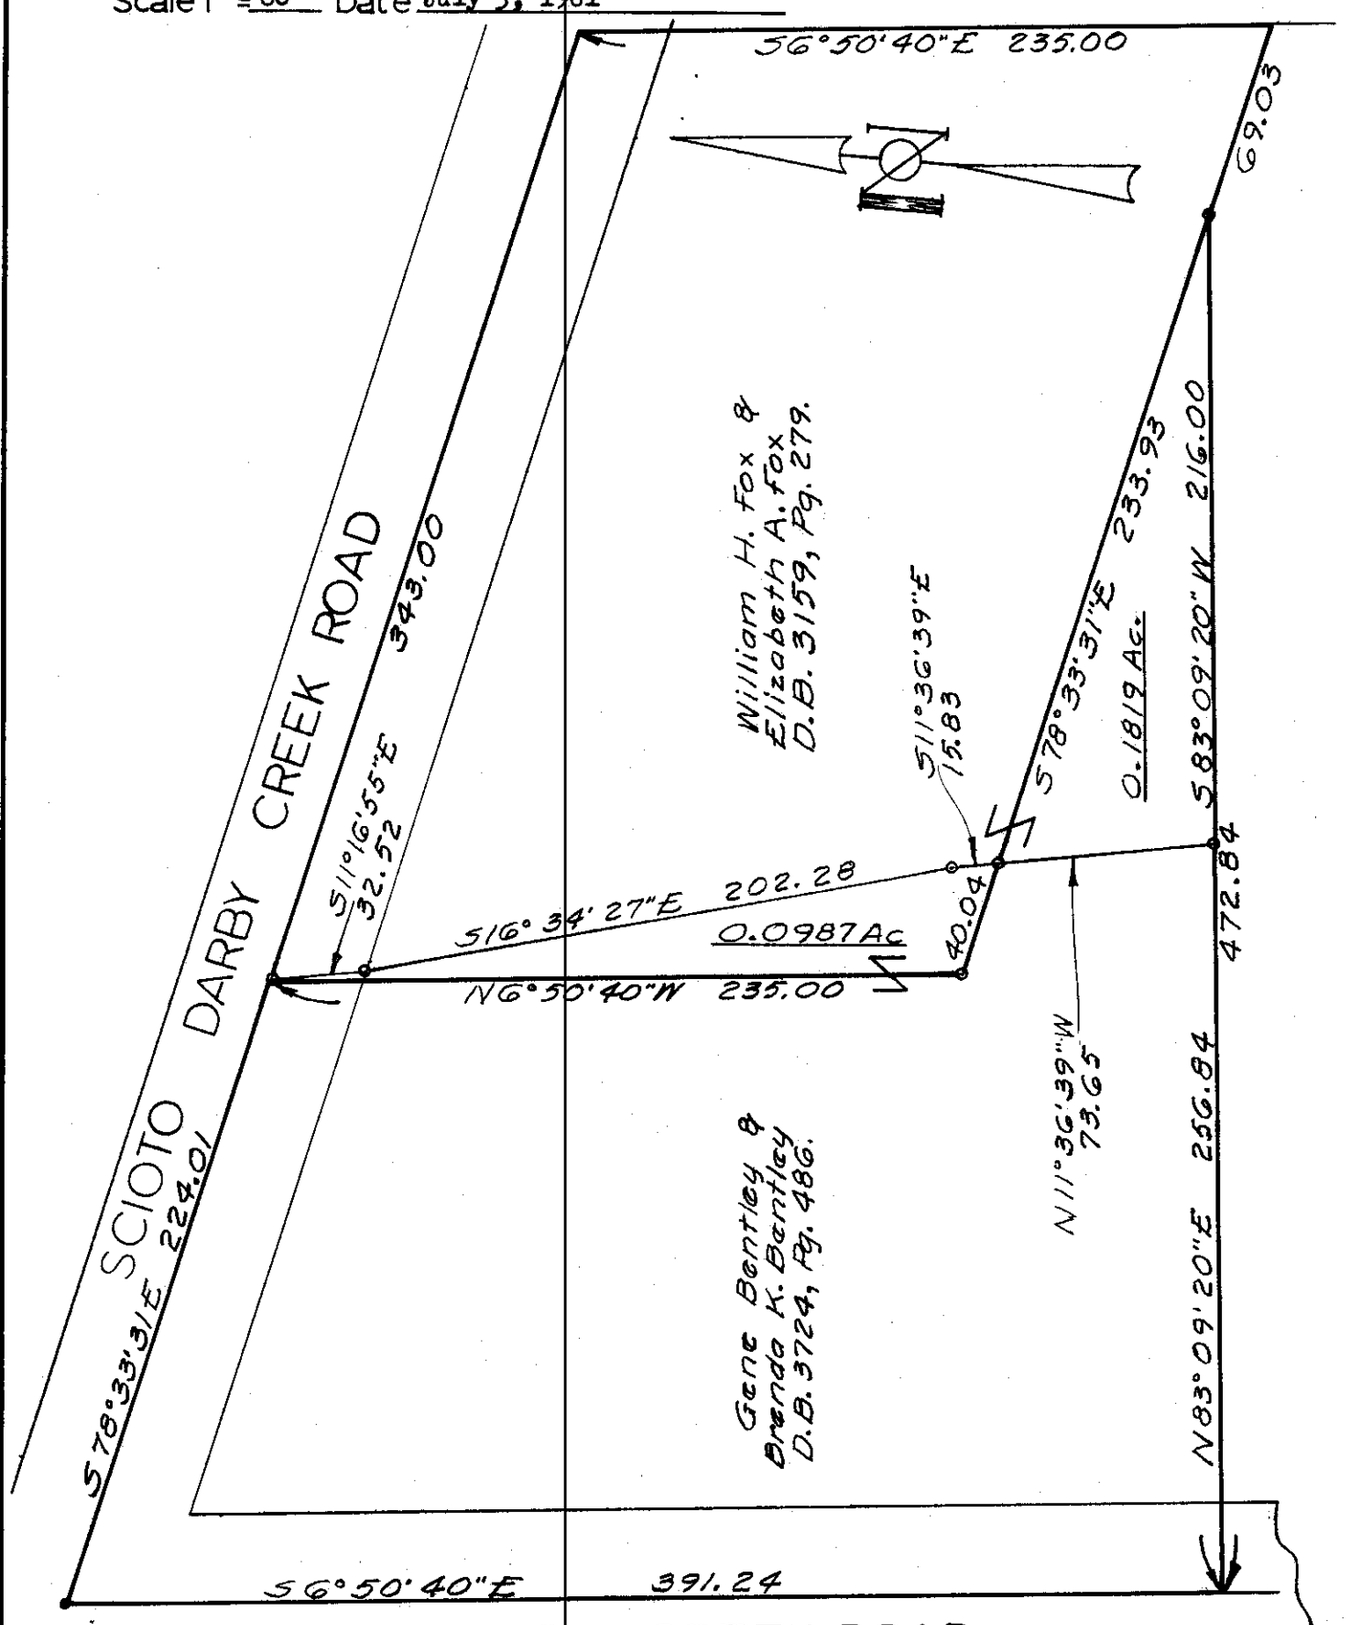

I hereby certify the above plat has been prepared from actual survey of the premises [redacted] Property corners not located unless shown thus -o-.

Harry L. Greene

Harry L. Greene, Registered Surveyor, No. 4058