Harry L. Greene, Surveyor

2160 Tremont Center, Columbus, Ohio 43221

PLAT SHOWING PROPOSED SANITARY SEWER EASEMENT ACROSS THE DONALD G. ROSE AND BETTY L. ROSE 92.63 ACRE TRACT, AS SHOWN OF RECORD IN O,R. 02304, PAGE A05, RECORDER'S OFFICE, FRANKLIN COUNTY, OHIO.

P.B._____ Page_____ Recorders Office, Franklin County, Ohio.

Scale 1" = 50' Date October 4, 1989

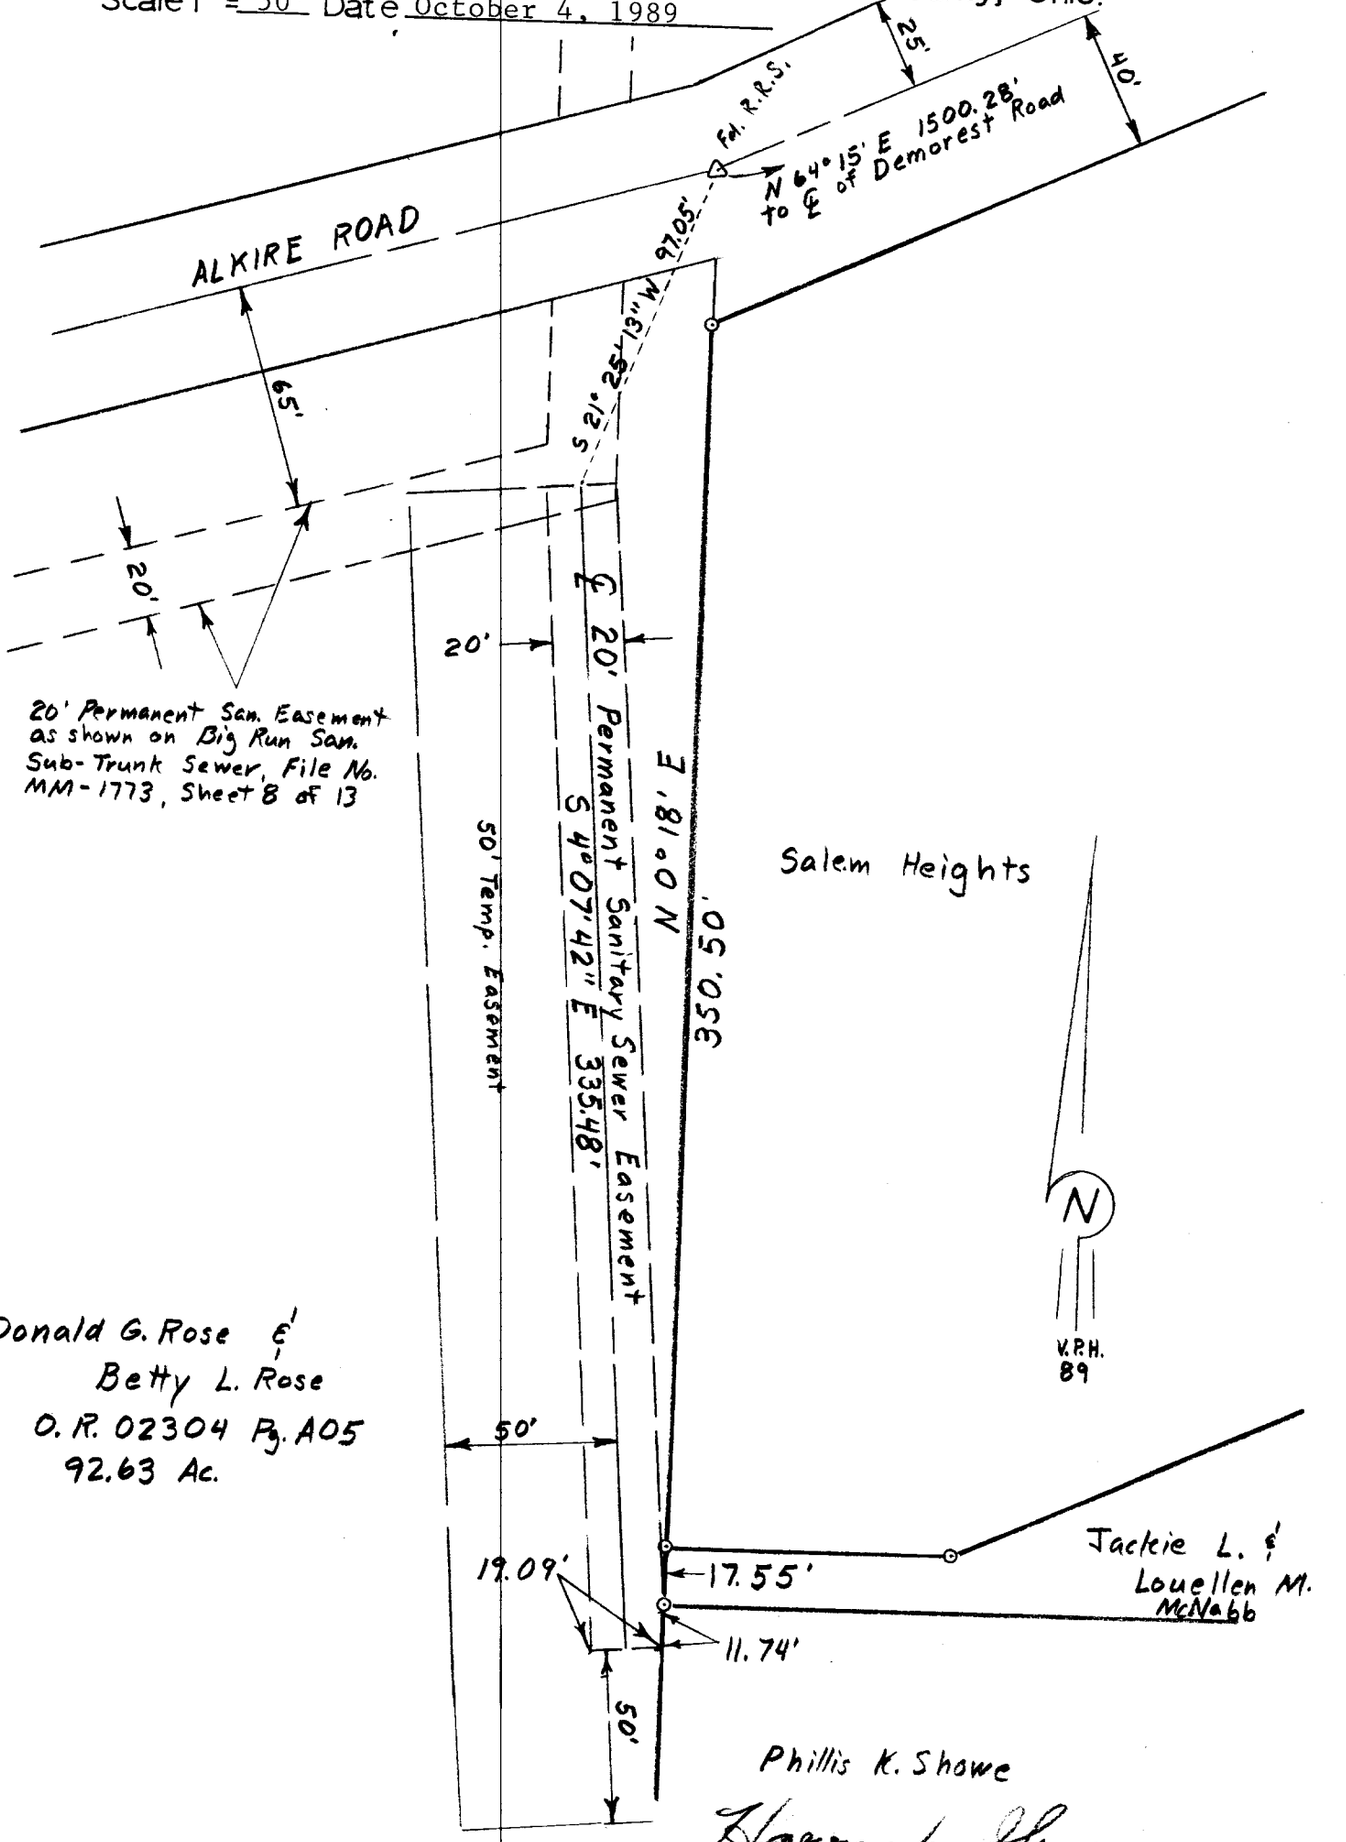

Harry L. Greene

Harry L. Greene, Registered Surveyor, No. 4058